K3 OIL & GAS OPERATING

Well Bore Schematic

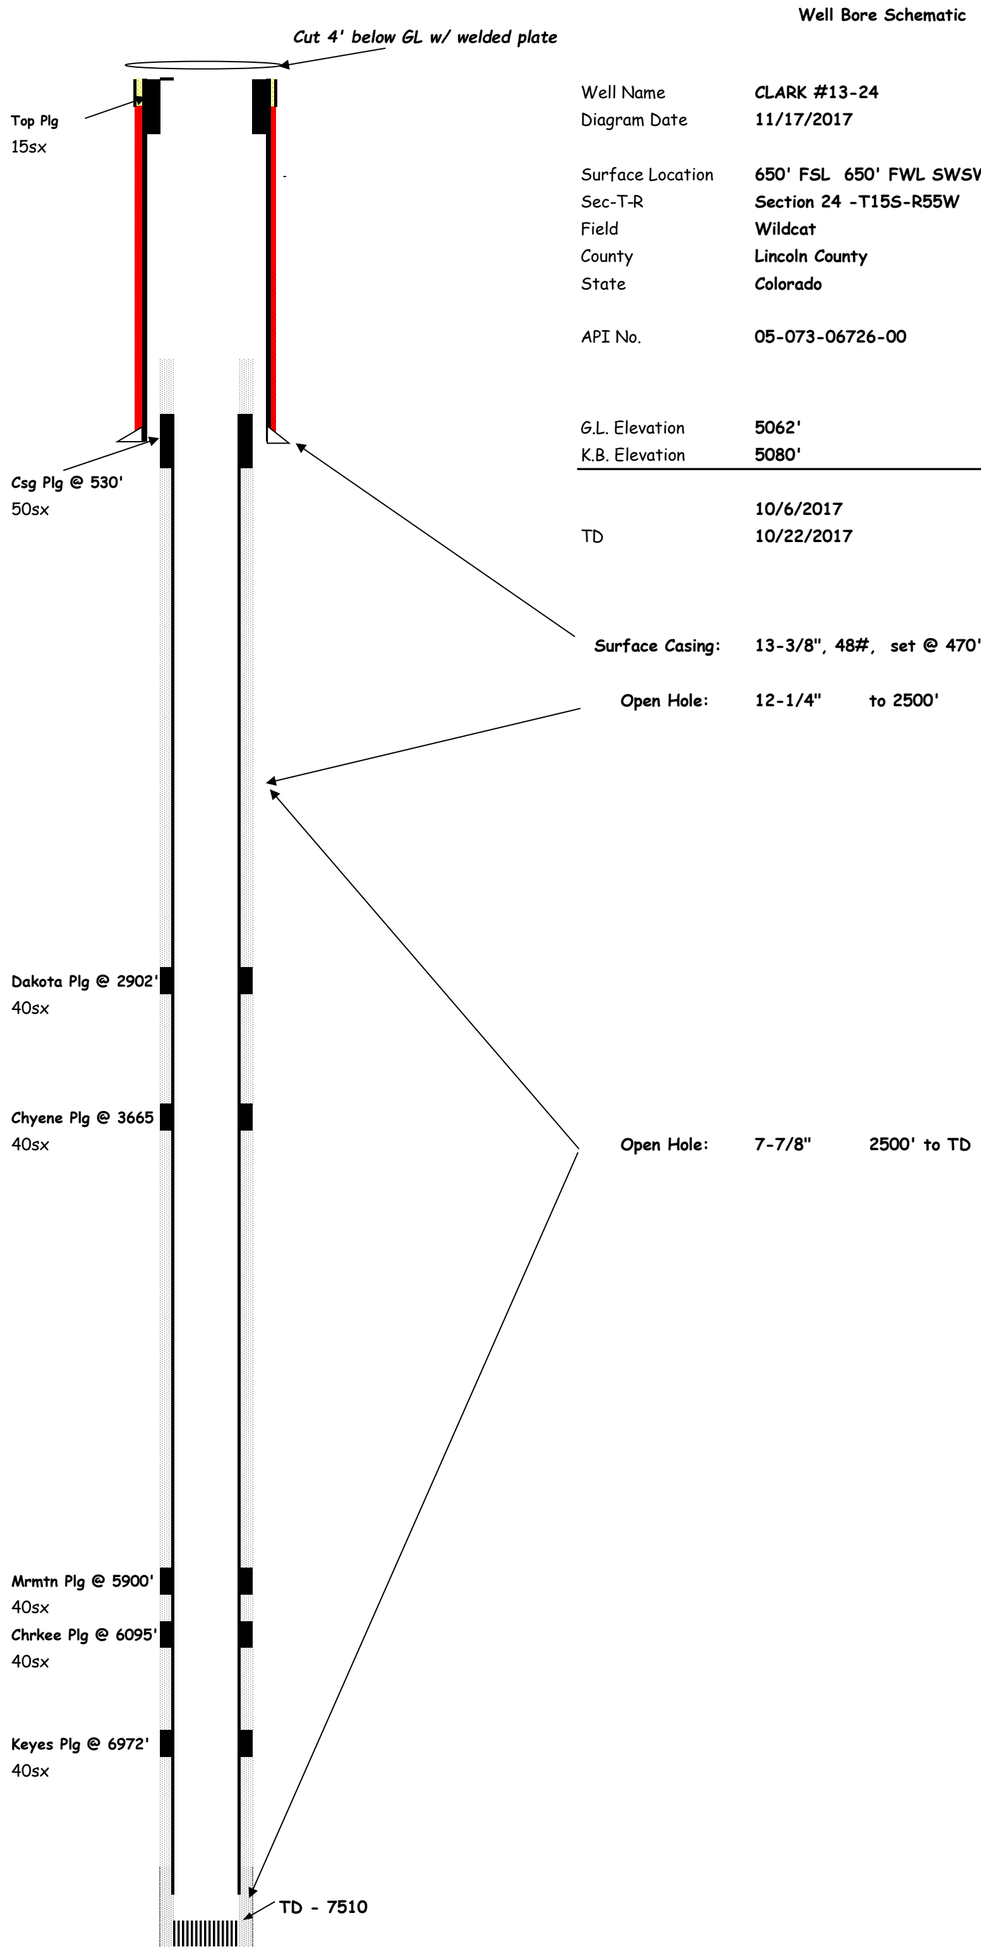

Well Name	**CLARK #13-24**
Diagram Date	**11/17/2017**
Surface Location	**650' FSL 650' FWL SWSW**
Sec-T-R	**Section 24 -T15S-R55W**
Field	**Wildcat**
County	**Lincoln County**
State	**Colorado**
API No.	**05-073-06726-00**
G.L. Elevation	**5062'**
K.B. Elevation	**5080'**
	10/6/2017
TD	**10/22/2017**

Surface Casing: **13-3/8", 48#, set @ 470' w/450 sxs**

Open Hole: **12-1/4" to 2500'**

Open Hole: **7-7/8" 2500' to TD**