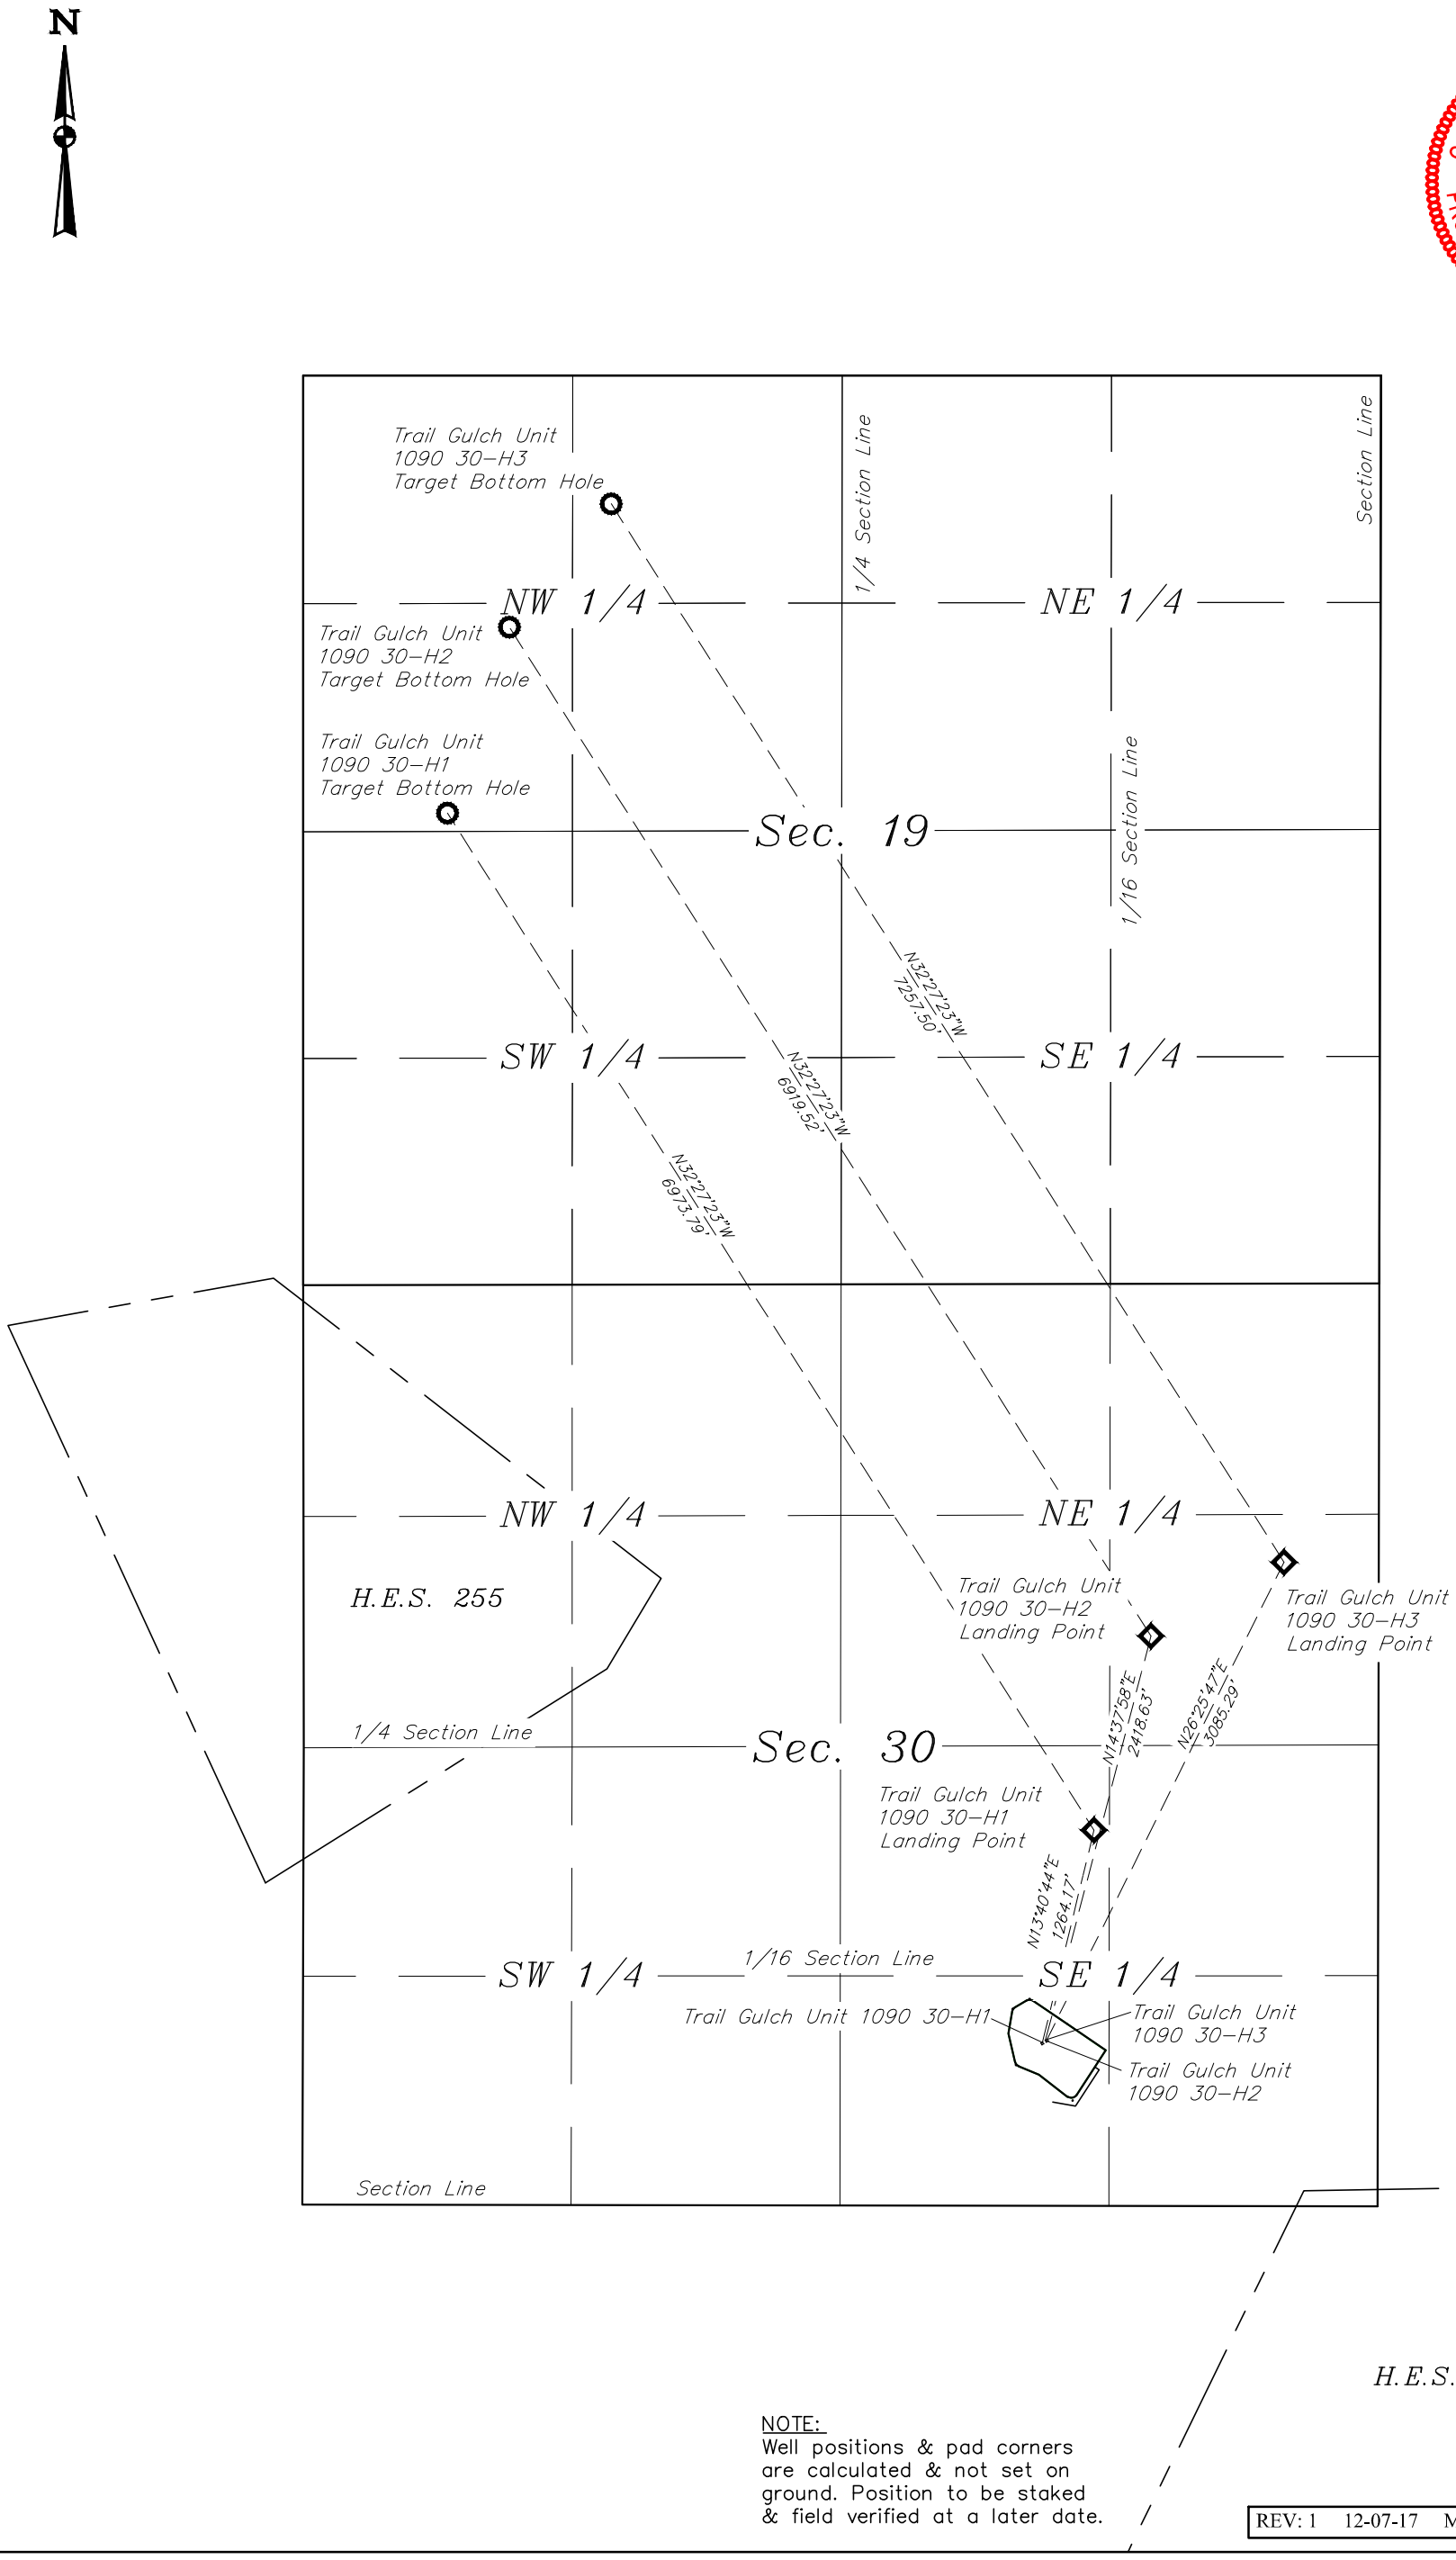

NOTE:
Well positions & pad corners are calculated & not set on ground. Position to be staked & field verified at a later date.

REV: 1	12-07-17	M.D.	(SHL & PAD CHANGE)

Gunnison Energy LLC

TRAIL GULCH UNIT 1090 30-H1 PAD
SW 1/4 SE 1/4, SECTION 30, T10S, R90W, 6th P.M.
GUNNISON COUNTY, COLORADO

SURVEYED BY	BART HUNTING, F.R.	10-16-17	SCALE
DRAWN BY	M.D.	10-19-17	1" = 1000'
MULTI-WELL PLAN			FIGURE #7

UINTAH ENGINEERING & LAND SURVEYING

UELS, LLC
Corporate Office * 85 South 200 East
Vernal, UT 84078 * (435) 789-1017