U-22 PAD

1cm = 2'

U-22 PAD

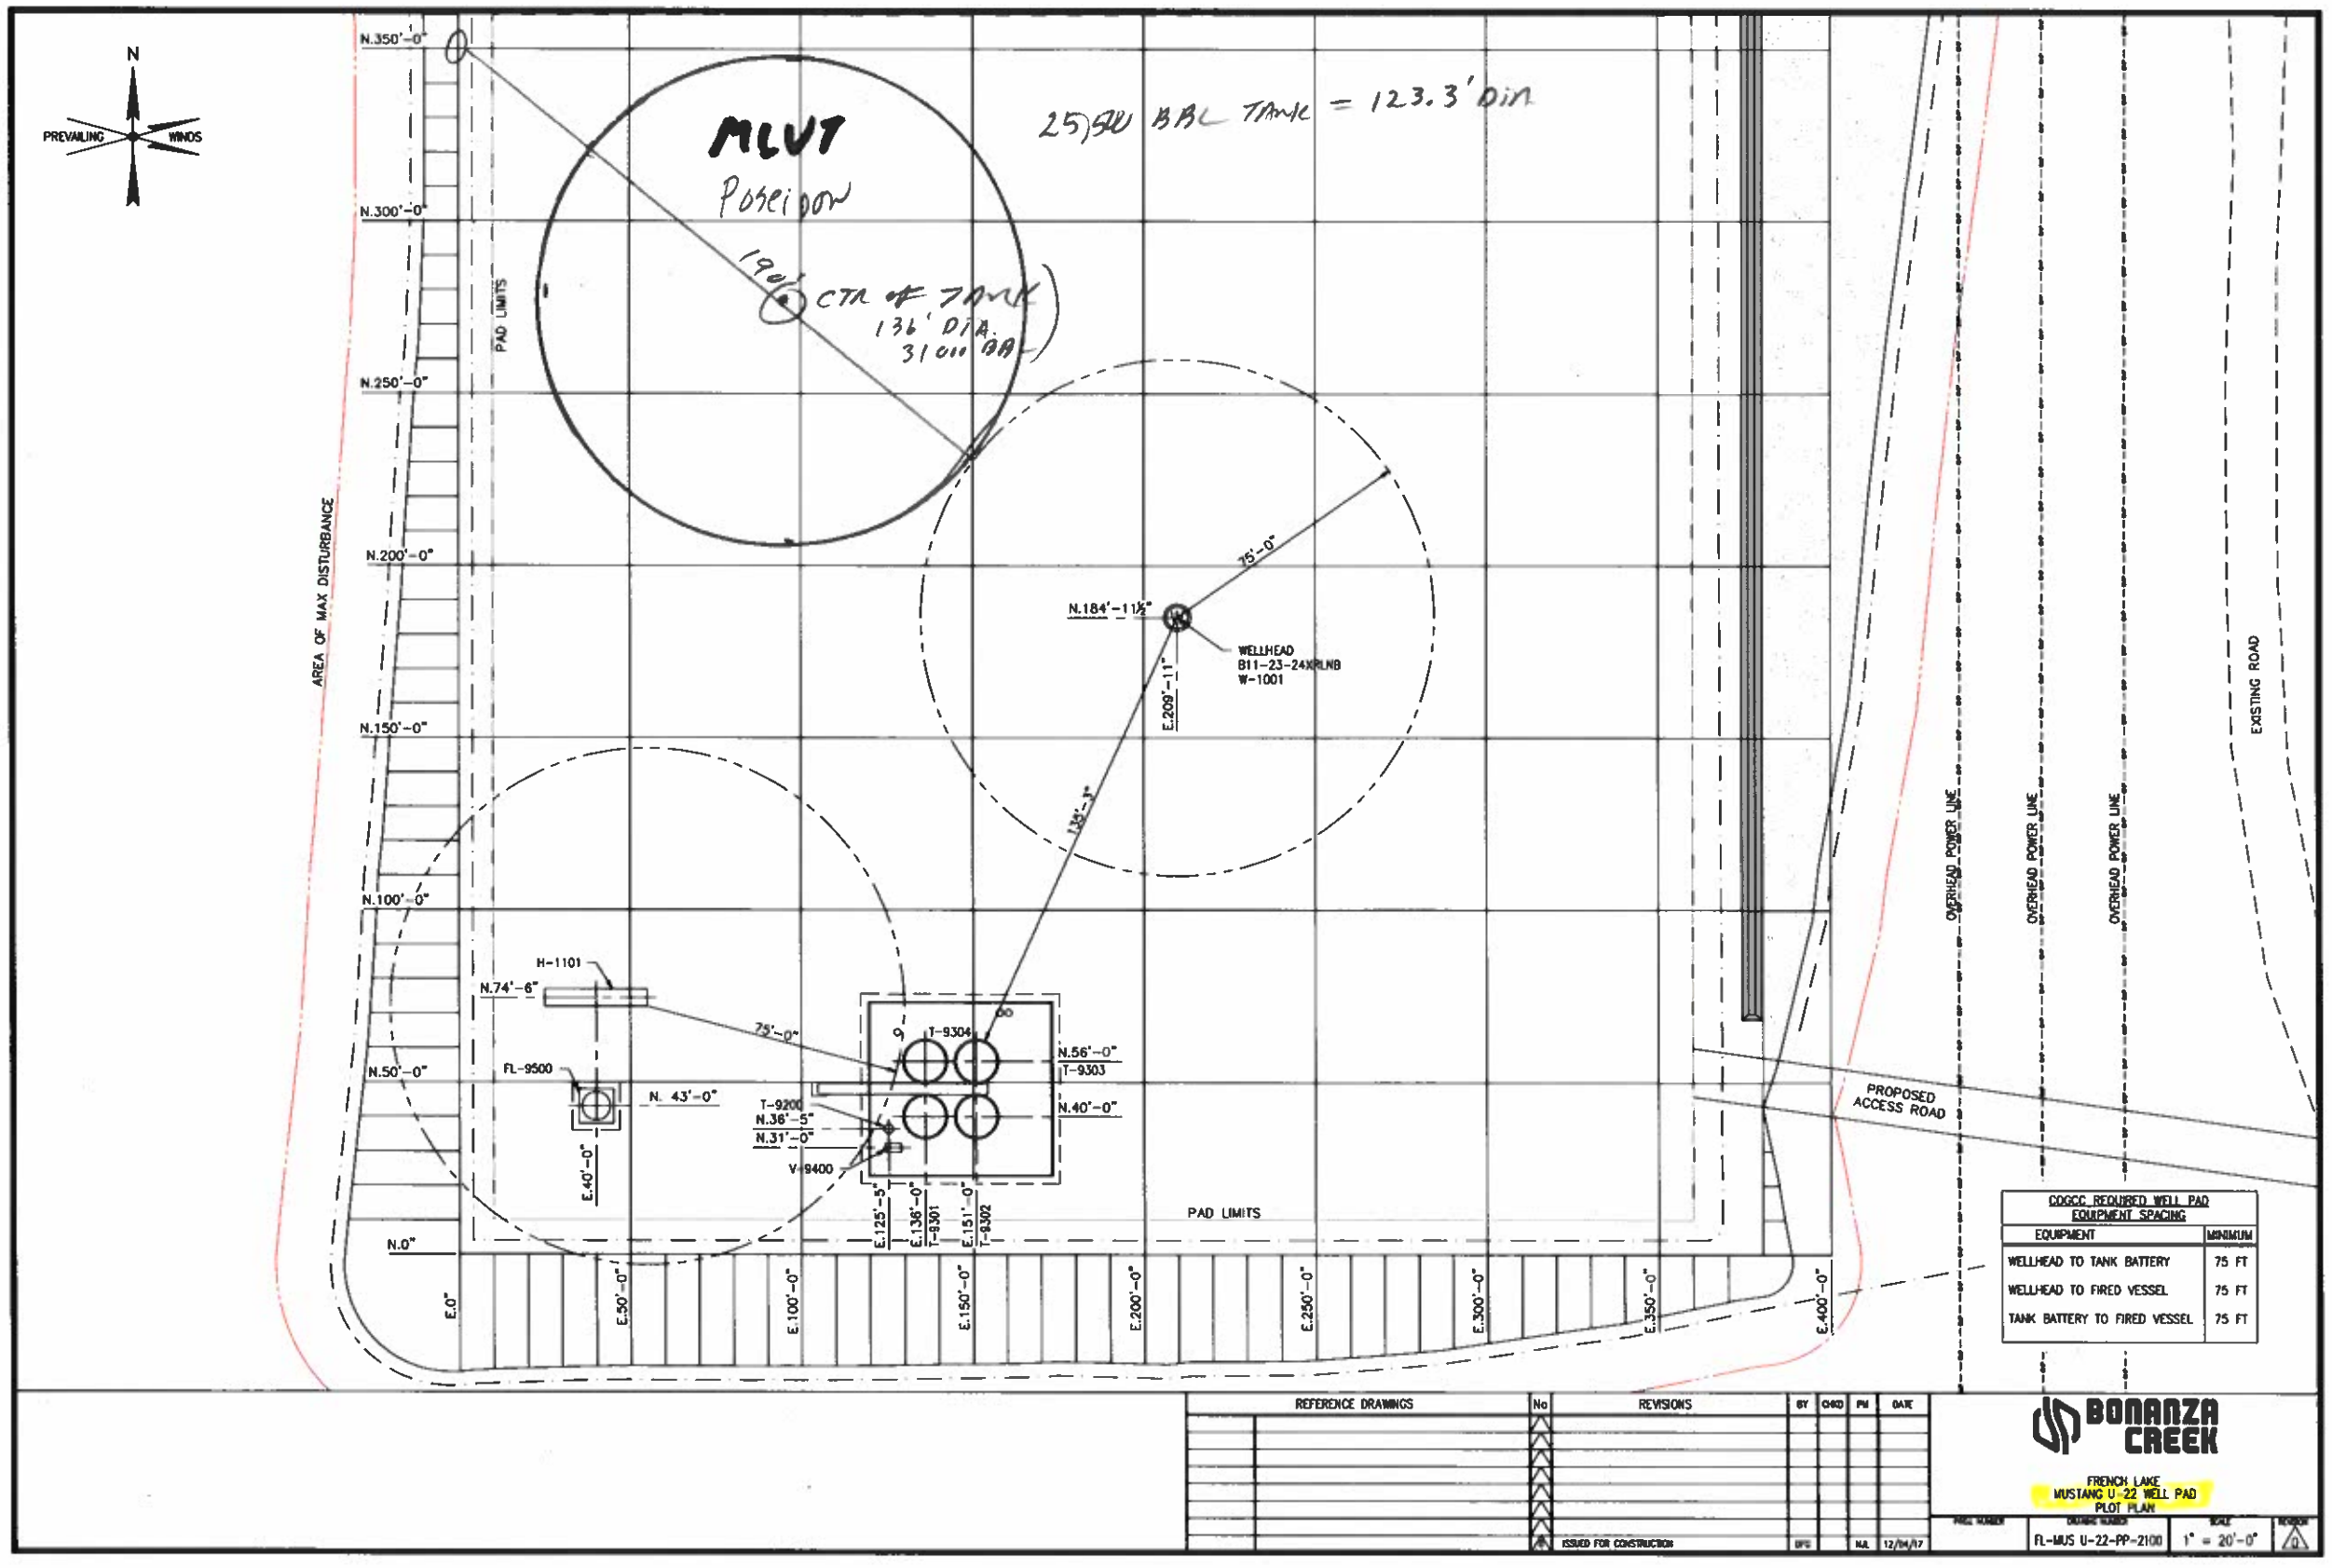

COGCC REQUIRED WELL PAD EQUIPMENT SPACING	
EQUIPMENT	MINIMUM
WELLHEAD TO TANK BATTERY	75 FT
WELLHEAD TO FIRED VESSEL	75 FT
TANK BATTERY TO FIRED VESSEL	75 FT

REFERENCE DRAWINGS	No	REVISIONS	BY	CHKD	PM	DATE
		ISSUED FOR CONSTRUCTION	DFS		MJL	12/04/17

BONANZA CREEK

FRENCH LAKE
MUSTANG U-22 WELL PAD
PLOT PLAN

PROJ. NUMBER	DRAWING NUMBER	SCALE	REVISION
	FL-MUS U-22-PP-2100	1" = 20'-0"	1