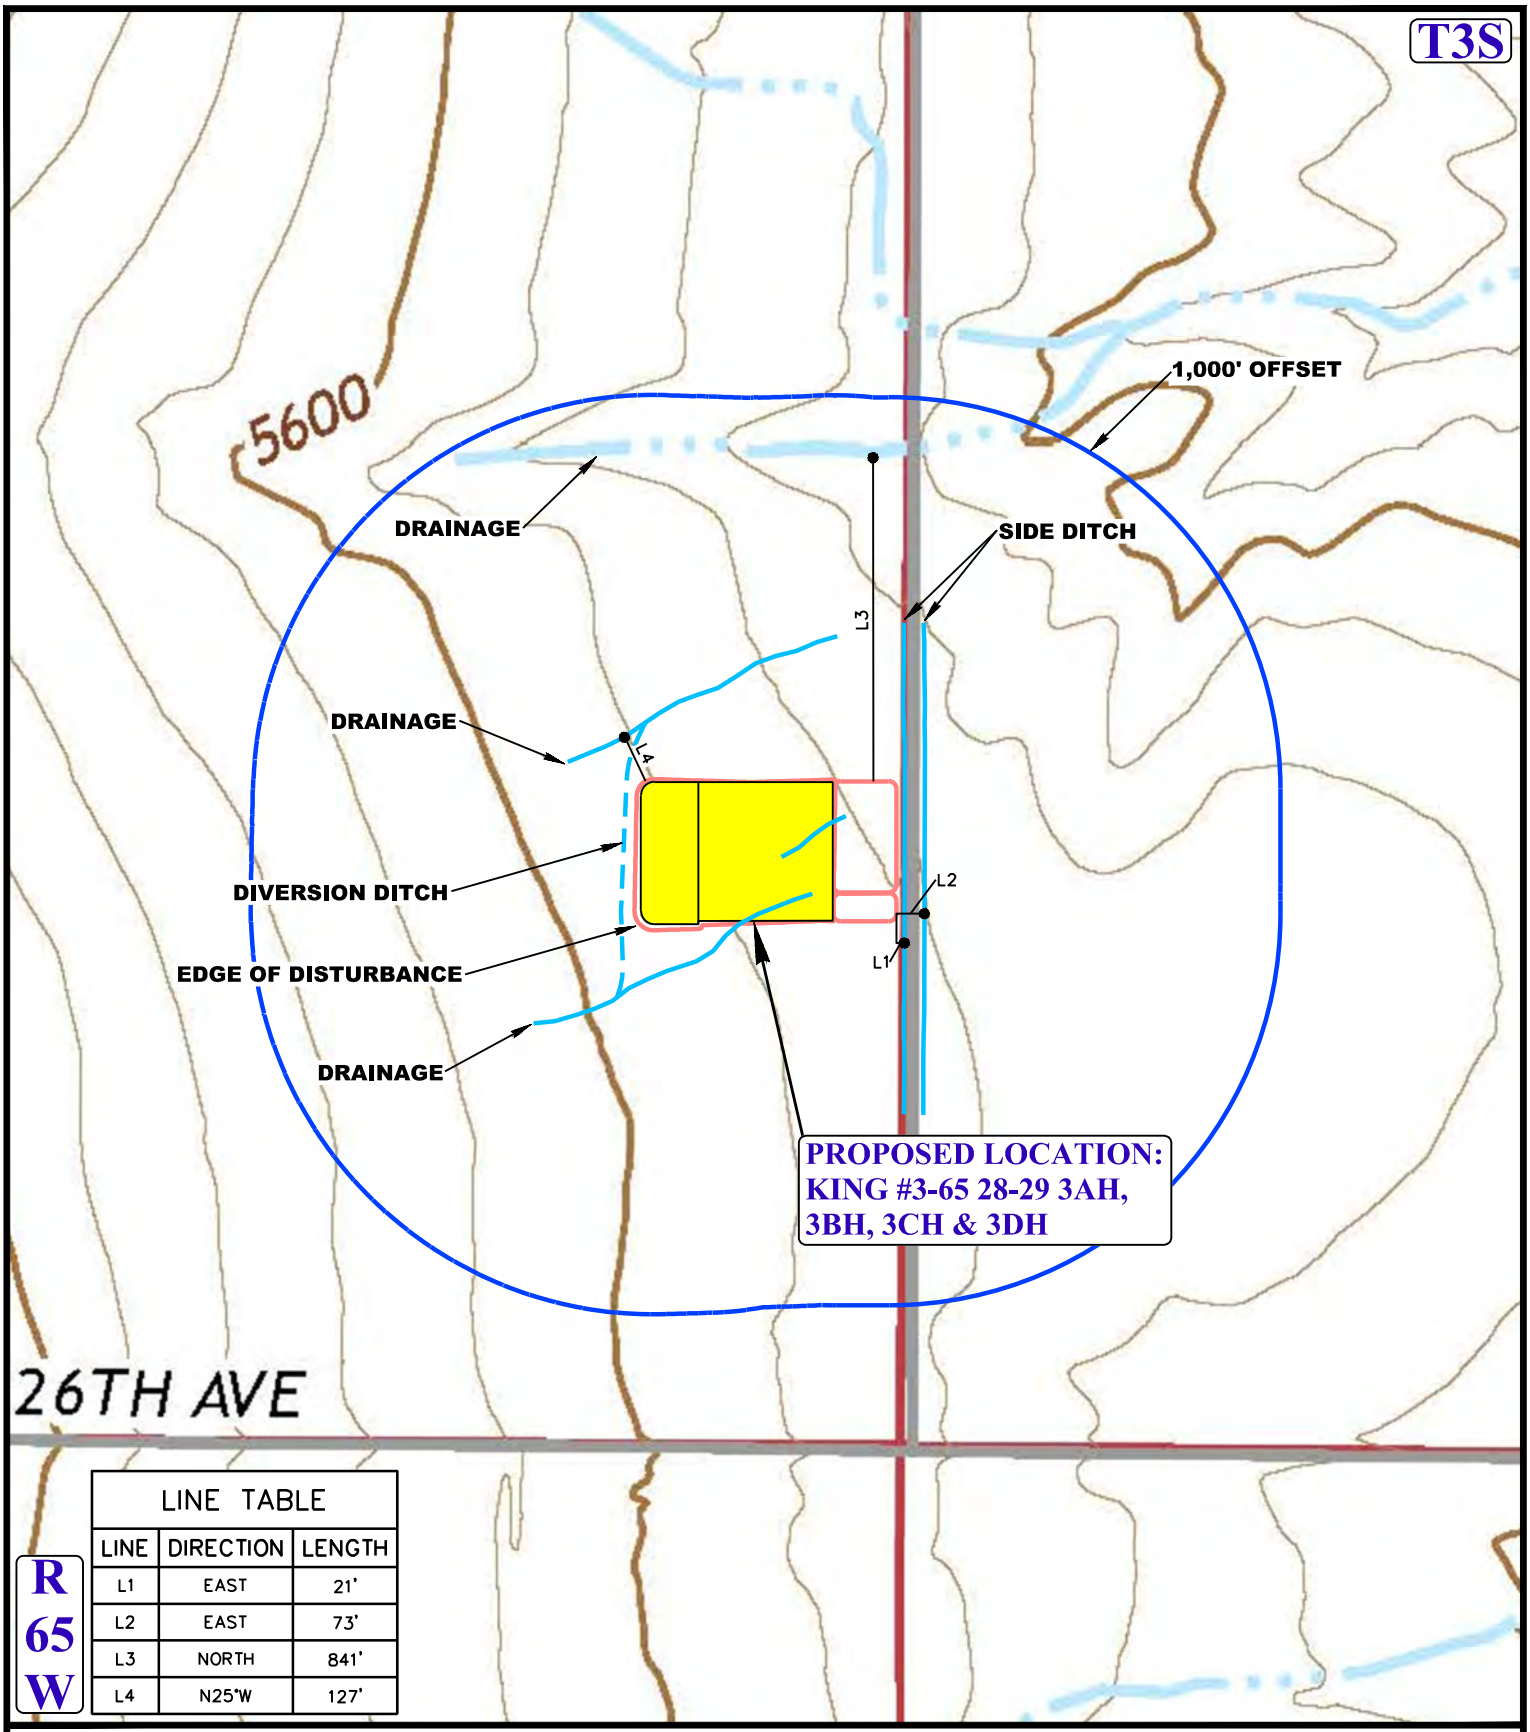


| LINE TABLE | | |
|---|---|---|
| LINE | DIRECTION | LENGTH |
| L1 | EAST | 21' |
| L2 | EAST | 73' |
| L3 | NORTH | 841' |
| L4 | N25°W | 127' |

**LEGEND:**

- 1000' OFFSET BOUNDARY
- EDGE OF DISTURBANCE
- EXISTING DRAINAGE
- DIVERSION DITCH

N

**ConocoPhillips Company**

**KING #3-65 28-29 3AH, 3BH, 3CH & 3DH**
**NE 1/4 SE 1/4, SECTION 28, T3S, R65W, 6th P.M.**
**ADAMS COUNTY, COLORADO**

UINTAH ENGINEERING & LAND SURVEYING

**UELS, LLC**
Corporate Office * 85 South 200 East
Vernal, UT 84078 * (435) 789-1017

| SURVEYED BY | C.M. | 11-09-17 | SCALE |
|---|---|---|---|
| DRAWN BY | J.L.G. | 11-28-17 | 1 : 6,000 |
| HYDROLOGY MAP | | | TOPO W |