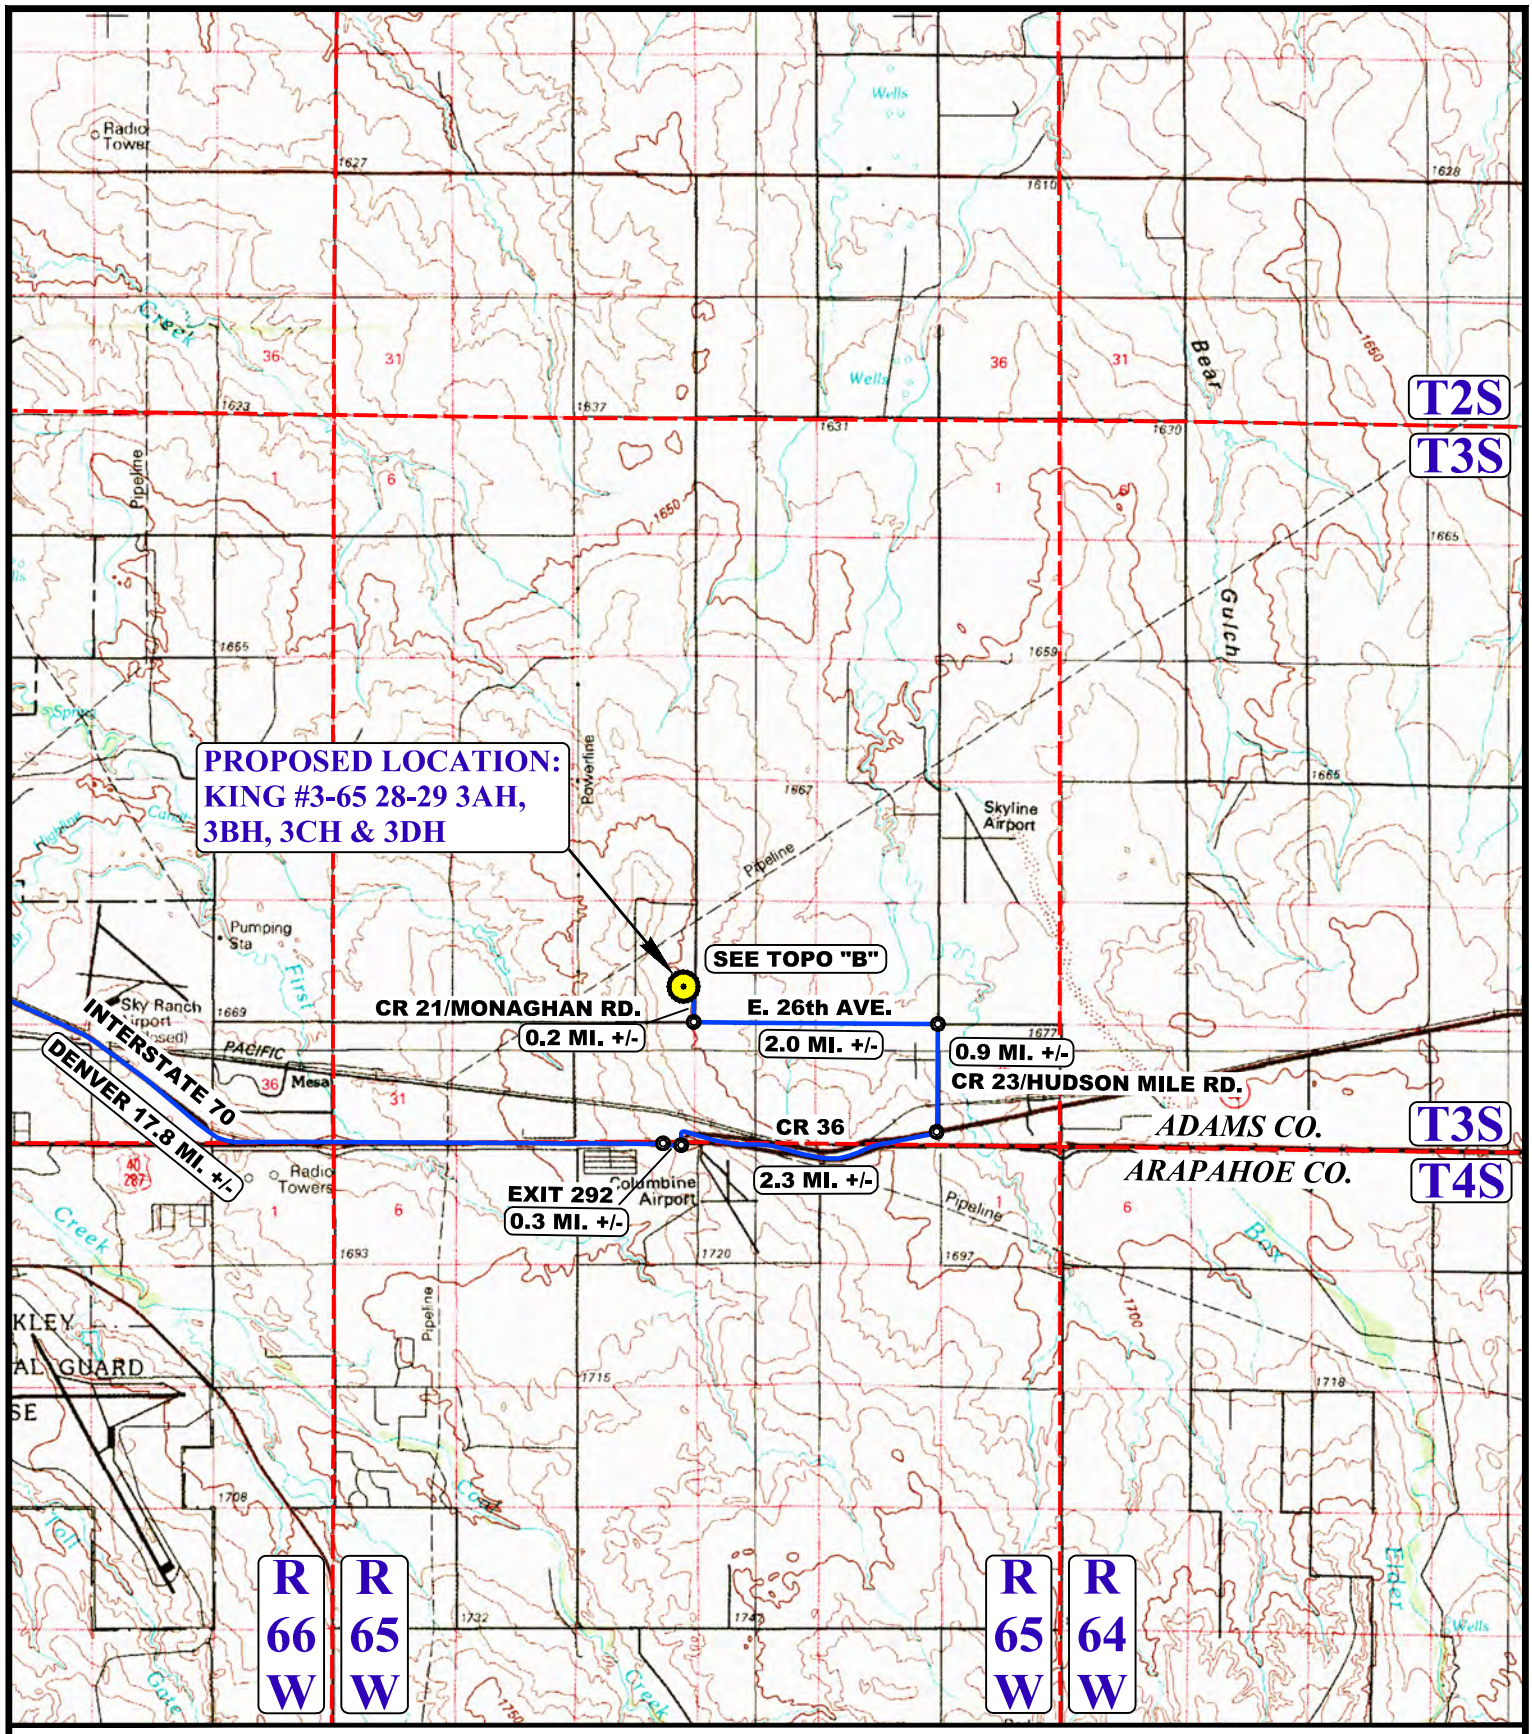

LEGEND:

PROPOSED LOCATION

N

ConocoPhillips Company

KING #3-65 28-29 3AH, 3BH, 3CH & 3DH
NE 1/4 SE 1/4, SECTION 28, T3S, R65W, 6th P.M.
ADAMS COUNTY, COLORADO

SURVEYED BY	C.M.	11-09-17	SCALE
DRAWN BY	J.L.G.	11-28-17	1 : 100,000
ACCESS ROAD MAP			TOPO A

UINTAH ENGINEERING & LAND SURVEYING

UELS, LLC
Corporate Office * 85 South 200 East
Vernal, UT 84078 * (435) 789-1017

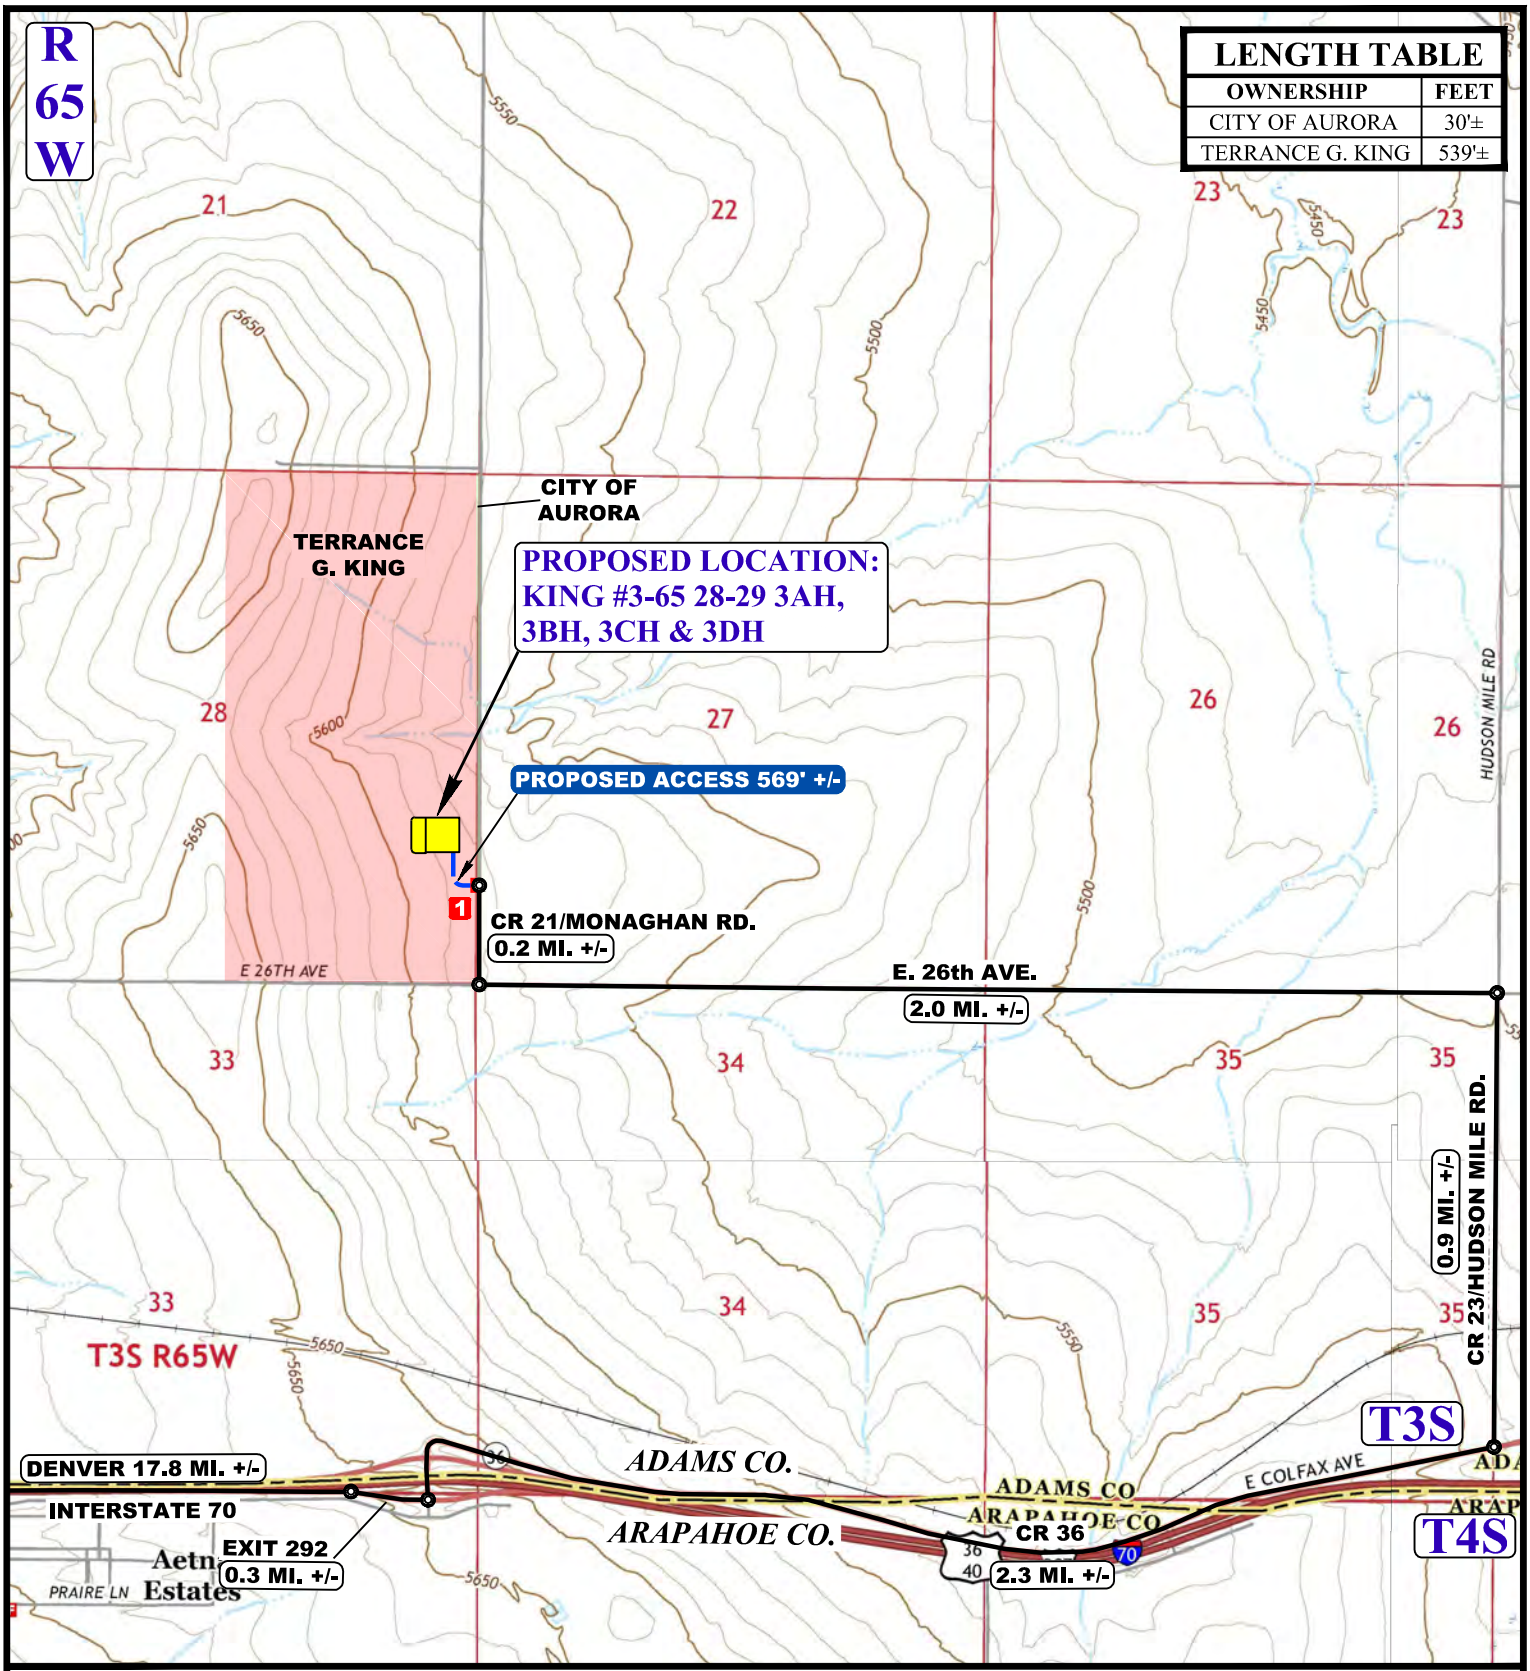

NOTE: PARCEL DATA SHOWN HAS BEEN OBTAINED FROM VARIOUS SOURCES AND SHOULD BE USED FOR MAPPING, GRAPHIC AND PLANNING PURPOSES ONLY. NO WARRANTY IS MADE BY UINTAH ENGINEERING AND LAND SURVEYING (UELS) FOR ACCURACY OF THE PARCEL DATA.

LEGEND:

- EXISTING ROAD
- PROPOSED ROAD
- 1 INSTALL 18" CULVERT

N

ConocoPhillips Company

KING #3-65 28-29 3AH, 3BH, 3CH & 3DH
NE 1/4 SE 1/4, SECTION 28, T3S, R65W, 6th P.M.
ADAMS COUNTY, COLORADO

SURVEYED BY	C.M.	11-09-17	SCALE
DRAWN BY	J.L.G.	11-28-17	1 : 24,000
ACCESS ROAD MAP			TOPO B

UINTAH ENGINEERING & LAND SURVEYING

UELS, LLC
Corporate Office * 85 South 200 East
Vernal, UT 84078 * (435) 789-1017