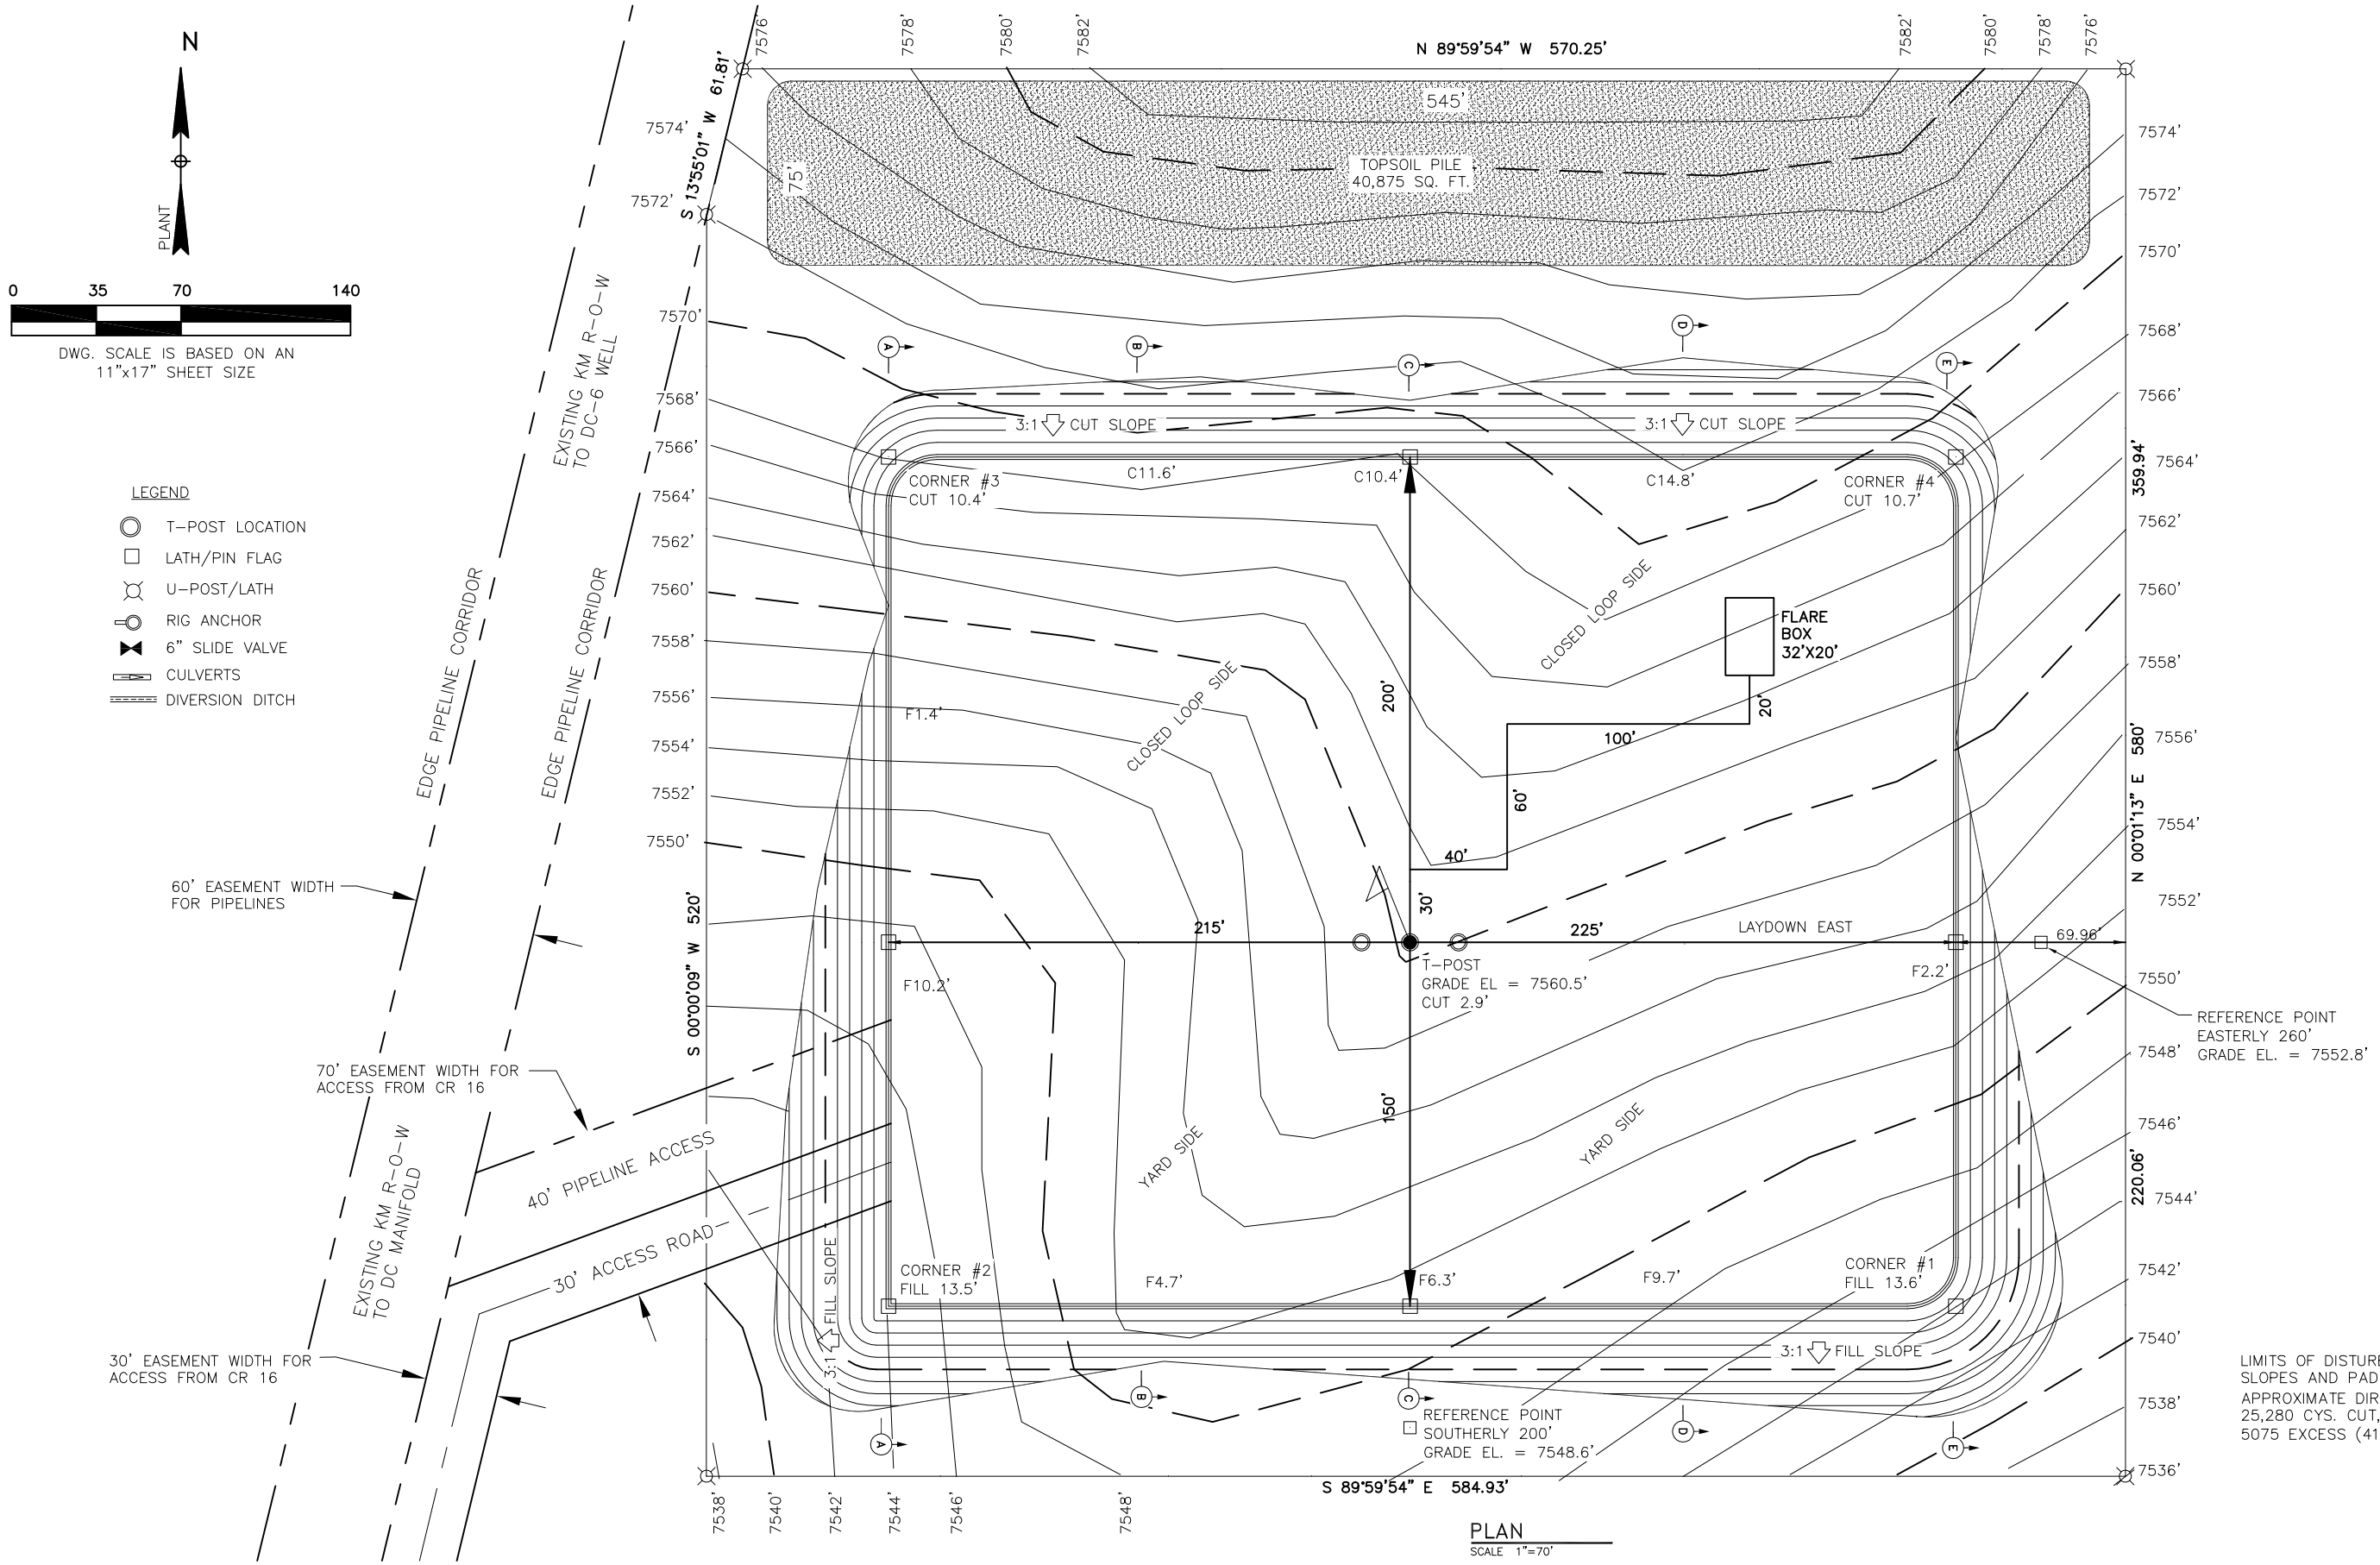

PLAN
SCALE 1"=70'

LIMITS OF DISTURBANCE 7.78 ACRES
SLOPES AND PAD 5.20 ACRES
APPROXIMATE DIRT QUANTITIES:
25,280 CYS. CUT, 20,205 CYS. FILL,
5075 EXCESS (4195 CYS. TOP SOIL)

NOTES:

INFORMATION BASED ON A SURVEY OR SURVEYS ON THE GROUND PROVIDED BY;
HUDDLESTON LAND SURVEYING
P.O. BOX KK – CORTEZ, CO. 81321
(970) 565-3330

REVISIONS				
0	ISSUED FOR PERMIT	10/5/17	GEG	

KINDER MORGAN
CO2 COMPANY, L.P.
17801 HWY. 491
CORTEZ, CO 81321
SITE LOCATION:

CO2 WELL PAD SITE PLAN
DOE CANYON DC-22 WELL PAD
EXISTING AND DESIGN CONTOURS
MONTEZUMA COUNTY, COLORADO

DRAWN BY: GEG 10/5/17	REVIEWED BY:	SCALE: AS NOTED
CHECKED BY:	APPROVED BY:	DRAWING NUMBER WP-DC-22-PERM-001

Oct 19, 2017 – 2:21pm by gummgle1 – Path = T:\CO2 S&T CAD Vault\Projects\McElmo Dome Facilities\Doe Canyon\DC Gathering\Civil\WP-DC-22-PERM-001-004 well pad.dwg