N

0 35 70 140

DWG. SCALE IS BASED ON AN 11"x17" SHEET SIZE

LEGEND

- T-POST LOCATION
- LATH/PIN FLAG
- U-POST/LATH
- RIG ANCHOR
- 6" SLIDE VALVE
- CULVERTS
- DIVERSION DITCH

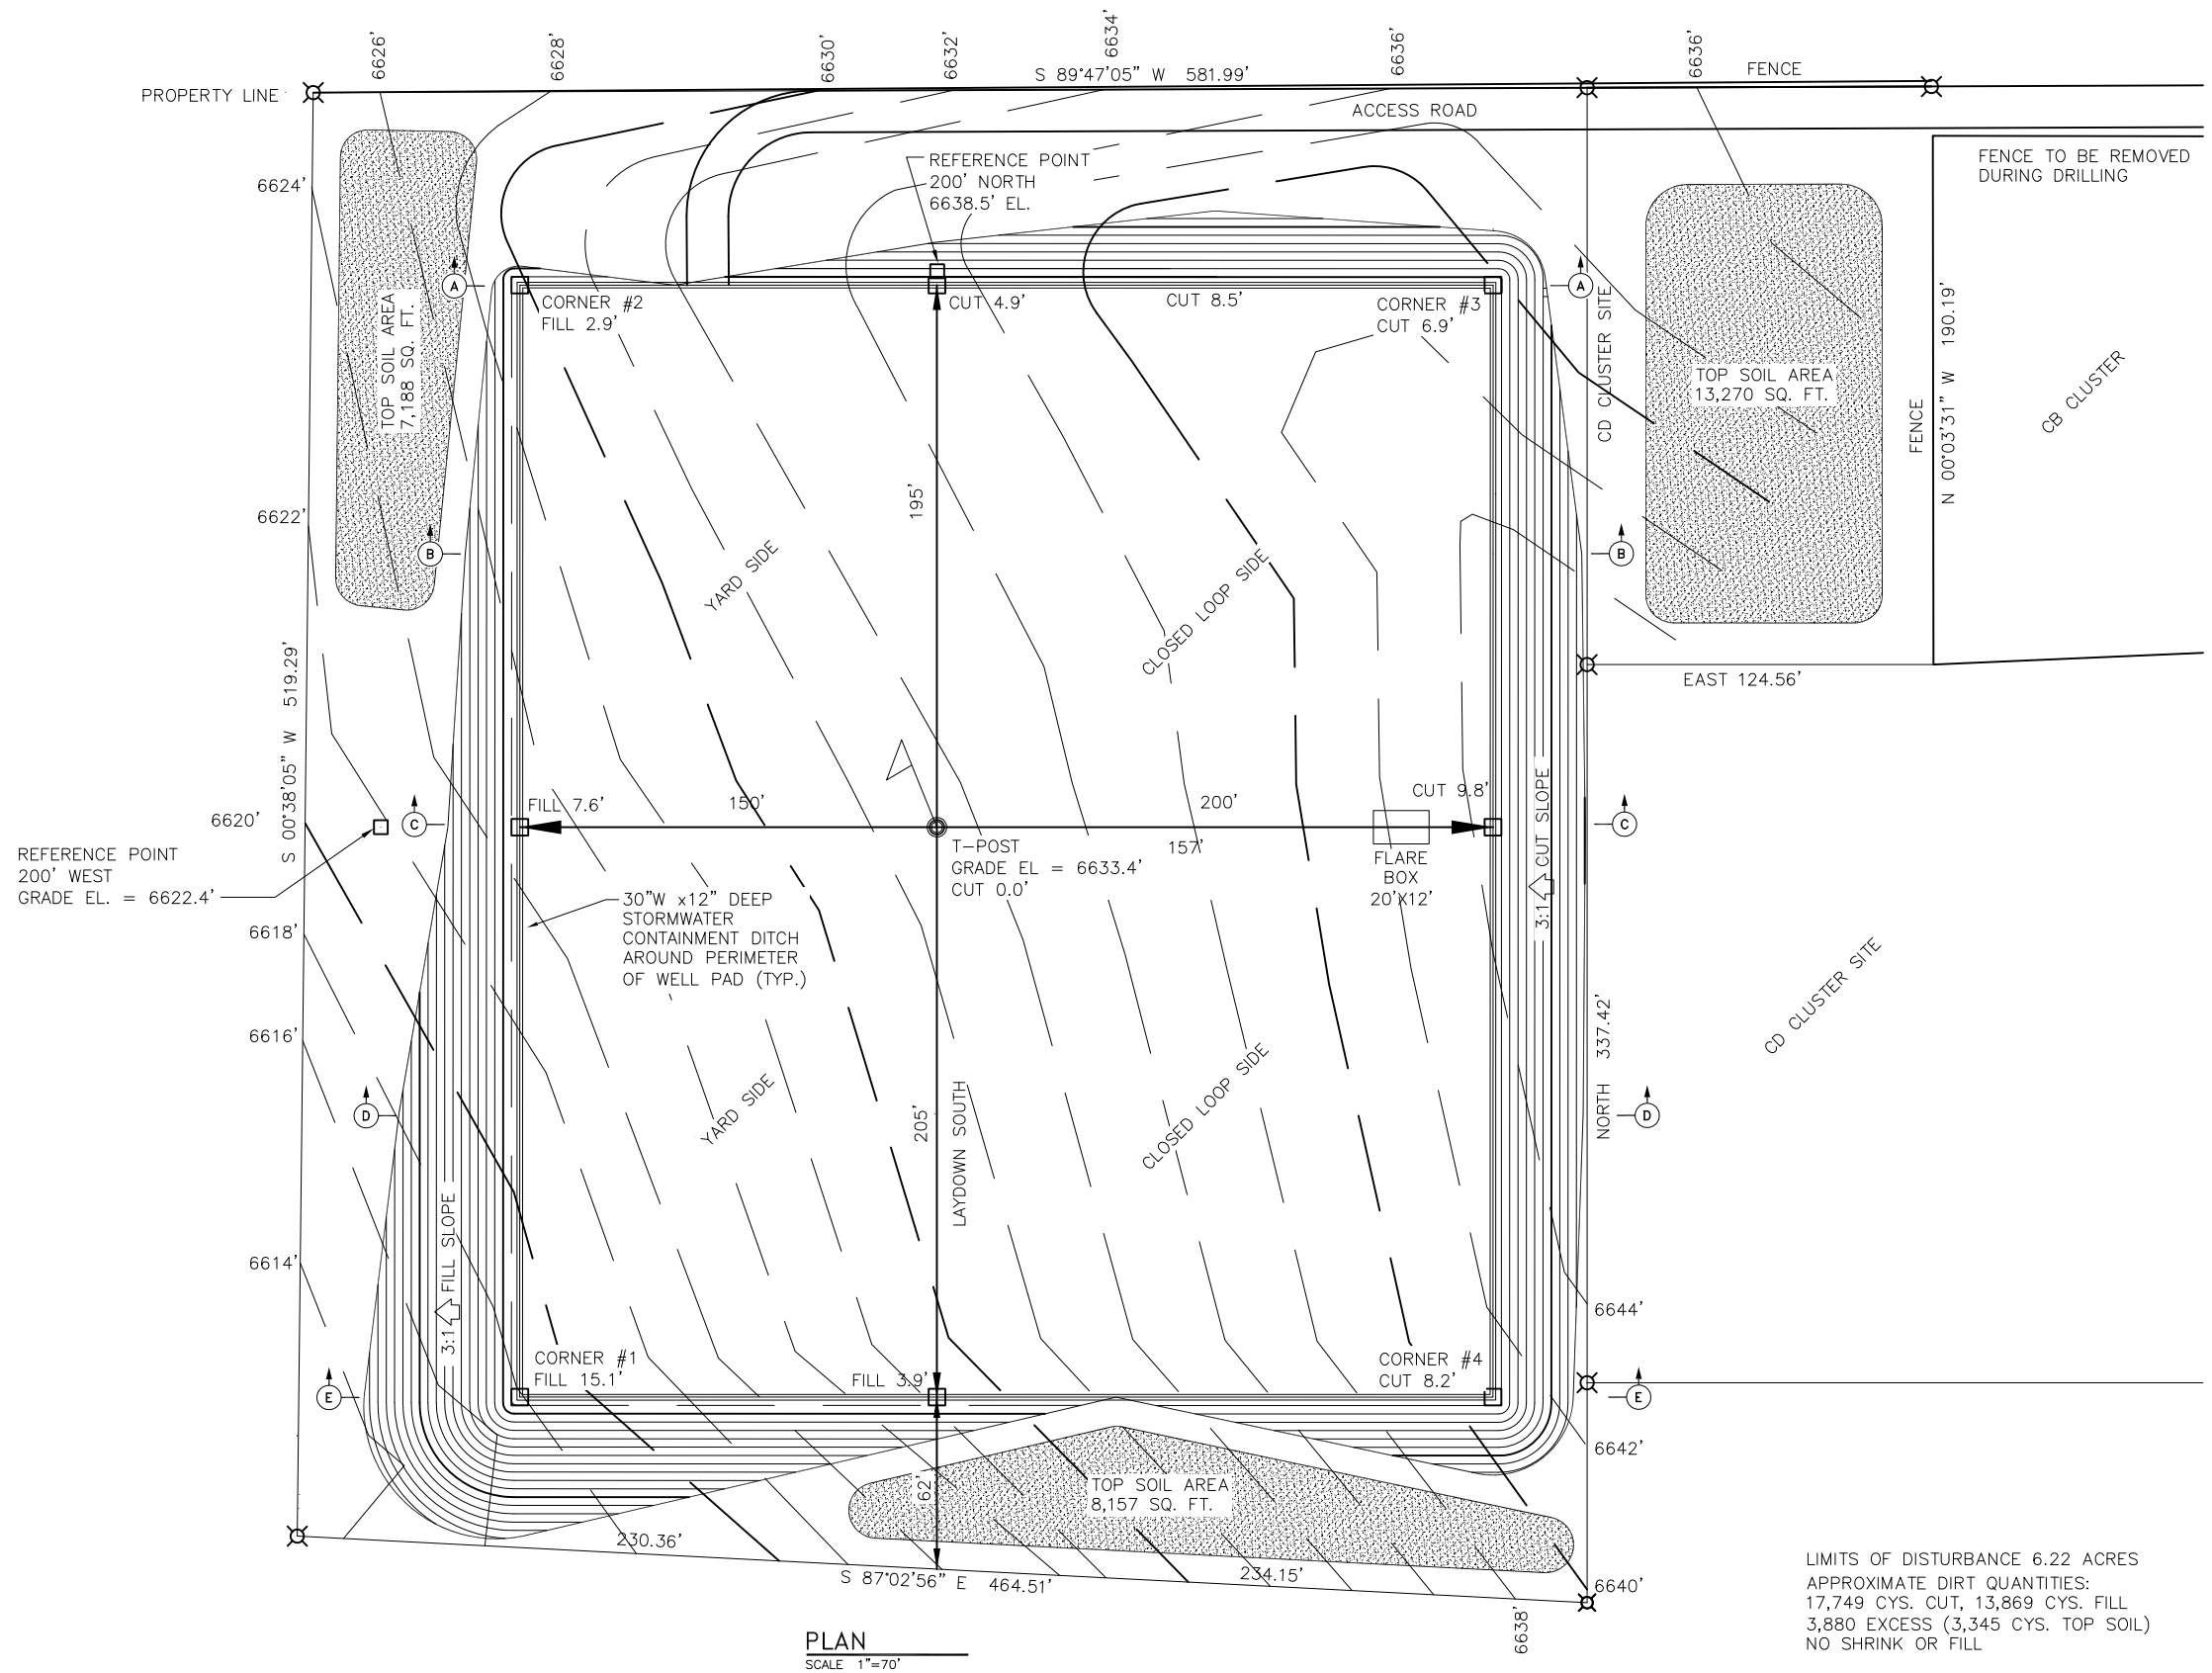

PLAN
SCALE 1"=70'

LIMITS OF DISTURBANCE 6.22 ACRES
APPROXIMATE DIRT QUANTITIES:
17,749 CYS. CUT, 13,869 CYS. FILL
3,880 EXCESS (3,345 CYS. TOP SOIL)
NO SHRINK OR FILL

NOTES:

INFORMATION BASED ON A SURVEY OR SURVEYS ON THE GROUND DATED; 12/07/2014
PROVIDED BY;

HUDDLESTON LAND SURVEYING
P.O. BOX KK – CORTEZ, CO. 81321
(970) 565-3330

REVISIONS				
0	ISSUED FOR PERMIT	7/18/16	GEG	

KINDER MORGAN
CO2 COMPANY, L.P.

17801 HWY. 491
CORTEZ, CO 81321

SITE LOCATION:

CO2 WELL PAD SITE PLAN
COW CANYON CB-4 WELL PAD
EXISTING AND DESIGN CONTOURS

MONTEZUMA COUNTY, COLORADO

DRAWN BY:	REVIEWED BY:	SCALE:
GEG 7/18/16		AS NOTED
CHECKED BY:	APPROVED BY:	DRAWING NUMBER
		WP-CB-4-PERM-001

Oct 17, 2017 - 10:26am by gummgle1 - Path = T:\CO2 S&T CAD Vault\Projects\McElmo Dome Facilities\Cow Canyon\CC Gathering\Civil\WP-CB-4-PERM-001-004 well pad.dwg