STORMWATER BMP's

UNGRADED ELEVATION: 8006.7'
FINAL ELEVATION: 8007.0'
PROPOSED AREA OF DISTURBANCE: 7.0± ACRES
DRAINS TO BUZZARD CREEK

RECOMMENDATION:
EARTHWORK CALCULATIONS REQUIRE A FILL AT SOME OF THE LOCATION STAKES FOR BALANCE. ALL FILL IS TO BE COMPACTED TO A MINIMUM OF 95% OF THE MAXIMUM DRY DENSITY OBTAINED BY AASHTO METHOD t-99.

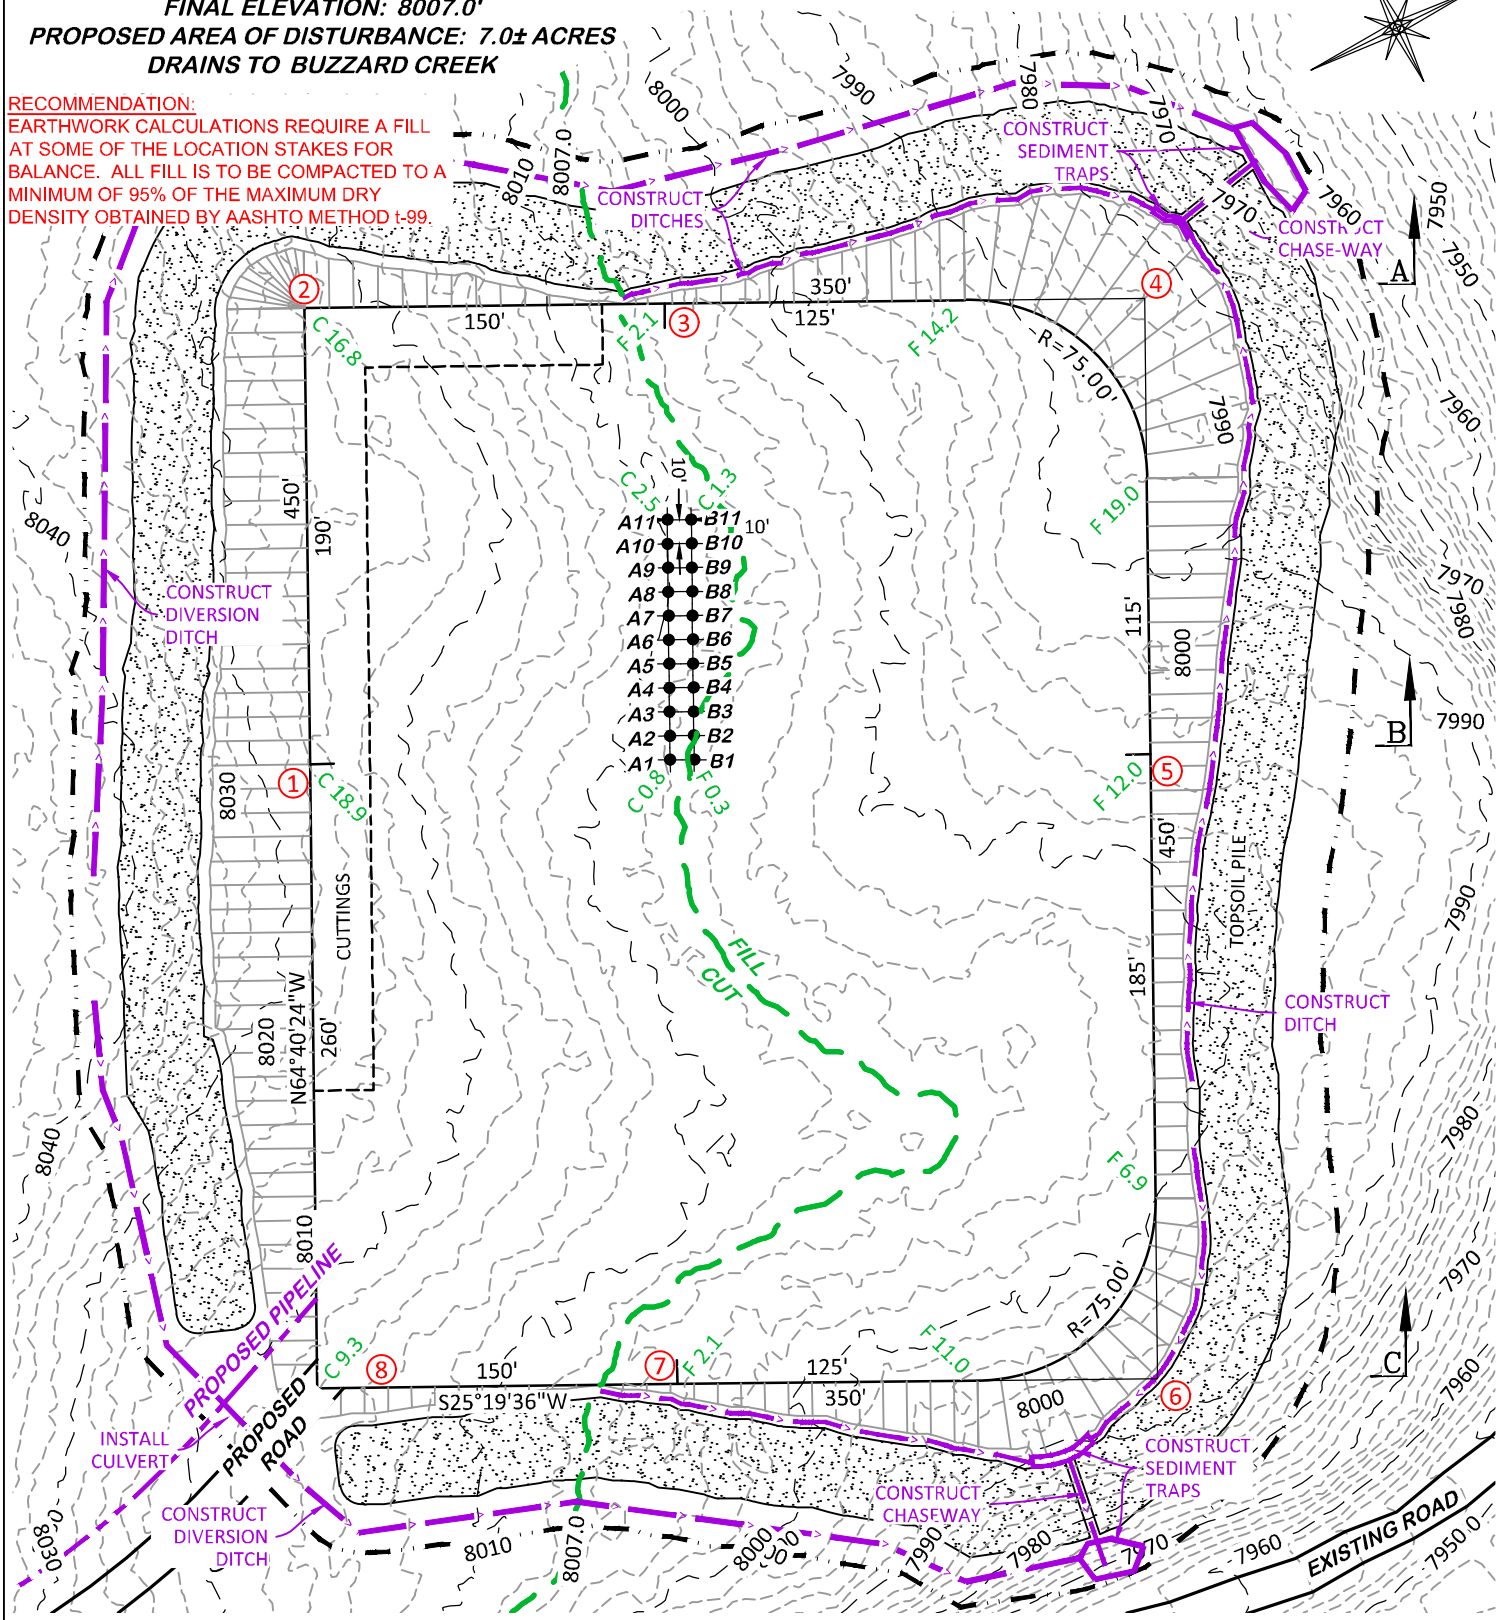

BEFORE DIGGING CALL FOR UTILITY LINE LOCATION

HAYWARD 0993-25-09

80 0 80
SCALE FEET

DRIFFIN & ASSOCIATES, INC.
(307) 362-5028
1414 ELK ST., ROCK SPRINGS, WY 82901

DRAWN: 3/8/2018 - TCM	SCALE: 1" = 80'
REVISED: N/A - .	DRG JOB No. 21279
.	STM WTR

STORMWATER BMP's

LARAMIE ENERGY, LLC
HAYWARD 0993-25-09
SENE, SECTION 25, T. 9 S., R. 93 W., 6th P.M., MESA COUNTY, COLORADO