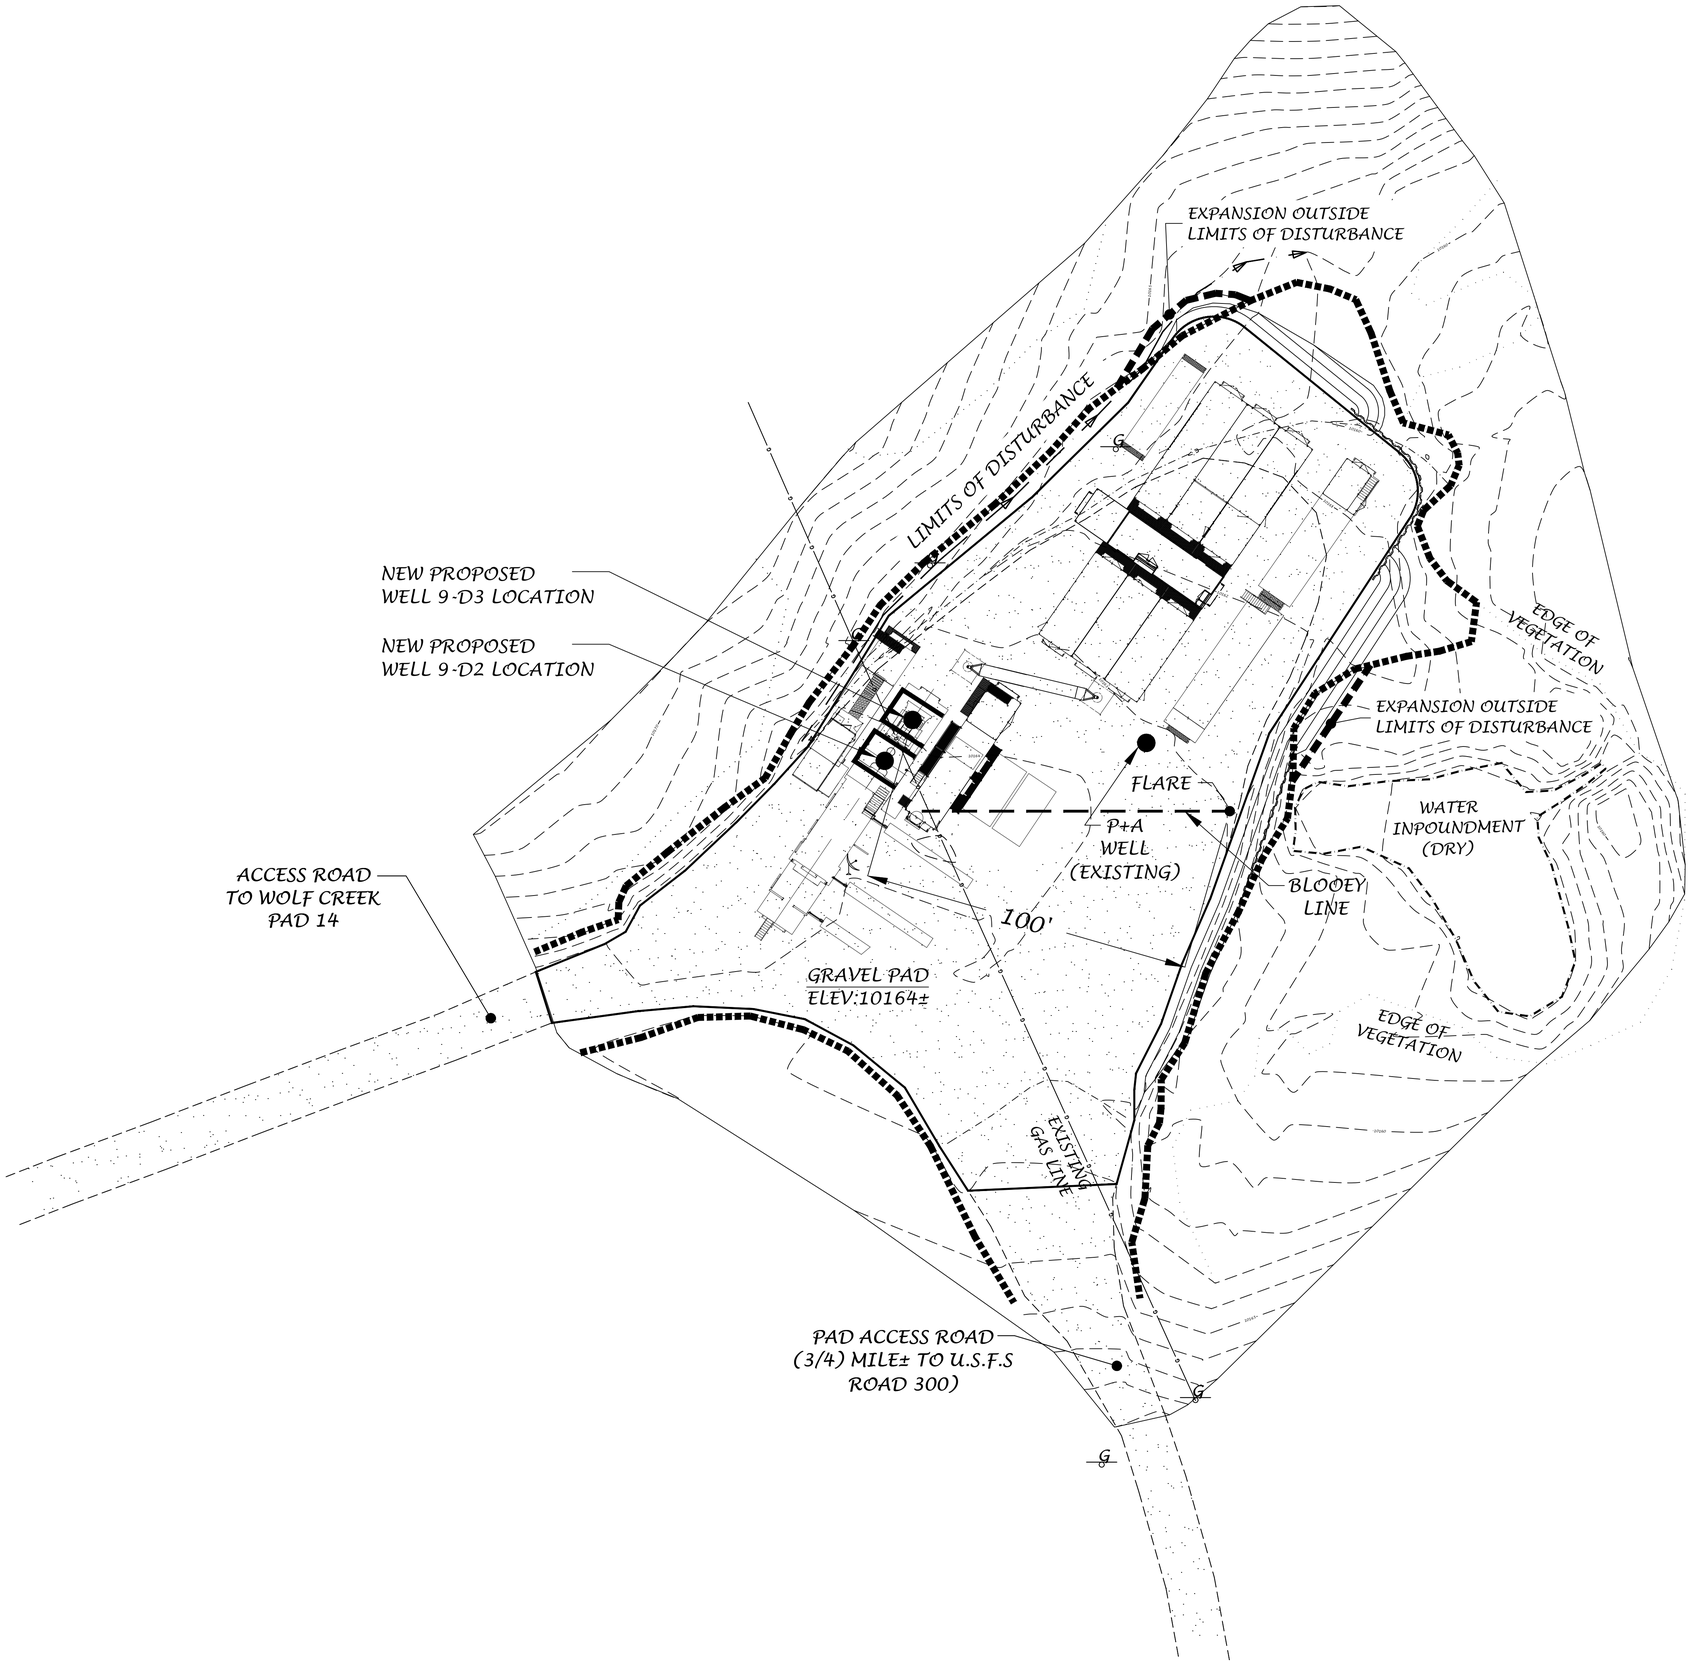
EXPANSION OUTSIDE
LIMITS OF DISTURBANCE
LIMITS OF DISTURBANCE
NEW PROPOSED
WELL 9-D3 LOCATION
NEW PROPOSED
WELL 9-D2 LOCATION
EDGE OF
VEGETATION
EXPANSION OUTSIDE
LIMITS OF DISTURBANCE
FLARE
P+A
WELL
(EXISTING)
WATER
INPOUNDMENT
(DRY)
BLOOEY
LINE
ACCESS ROAD
TO WOLF CREEK
PAD 14
100'
GRAVEL PAD
ELEV:10164±
EDGE OF
VEGETATION
EXISTING
GAS LINE
PAD ACCESS ROAD
(3/4) MILE± TO U.S.F.S
ROAD 300)