GENERAL NOTES
1) ALL DIMENSIONS TO BE FIELD VERIFIED PRIOR TO CONSTRUCTION.

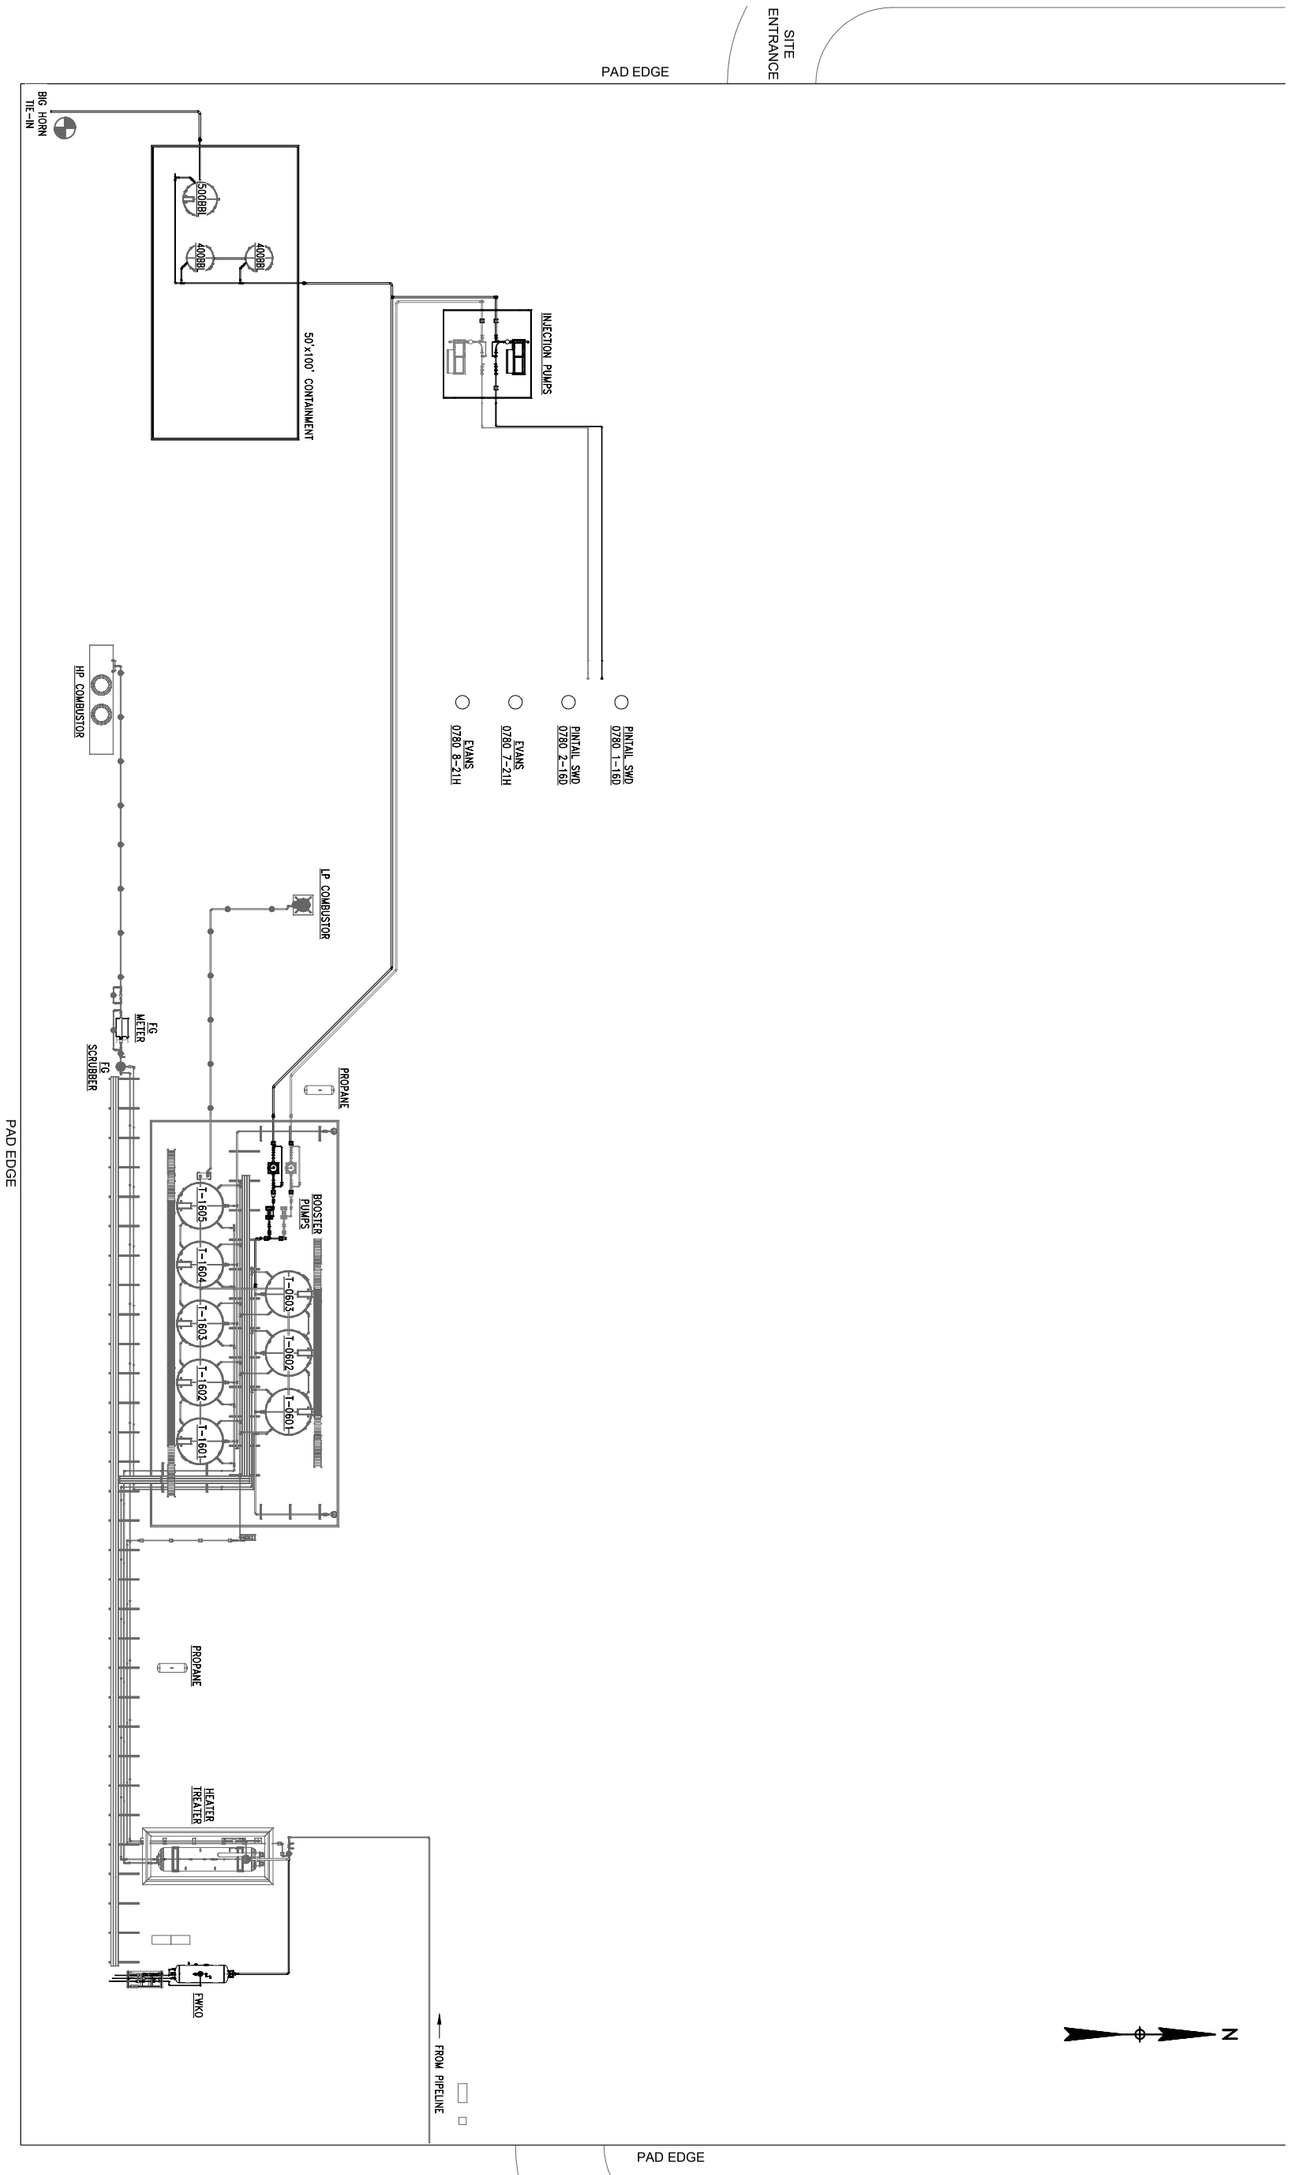

PLOT PLAN
FABRICATION DRAWING

PINTAIL - SWD PUMP ADDITION
Corp. ID:
Corp. ID:
Corp. ID:
Corp. ID:

Drawn by:	Engineer:	Date
M.THORNHILL	N. HARBIN	3/08/19

PINT-GA-101 | Rev.

SANDRIDGE energy

Revision	Description	By	Date
1	Issue for Review	MDT	3/08/19
2	Updated SWD Well Tie-Ins/Added Tanks	MDT	5/31/19