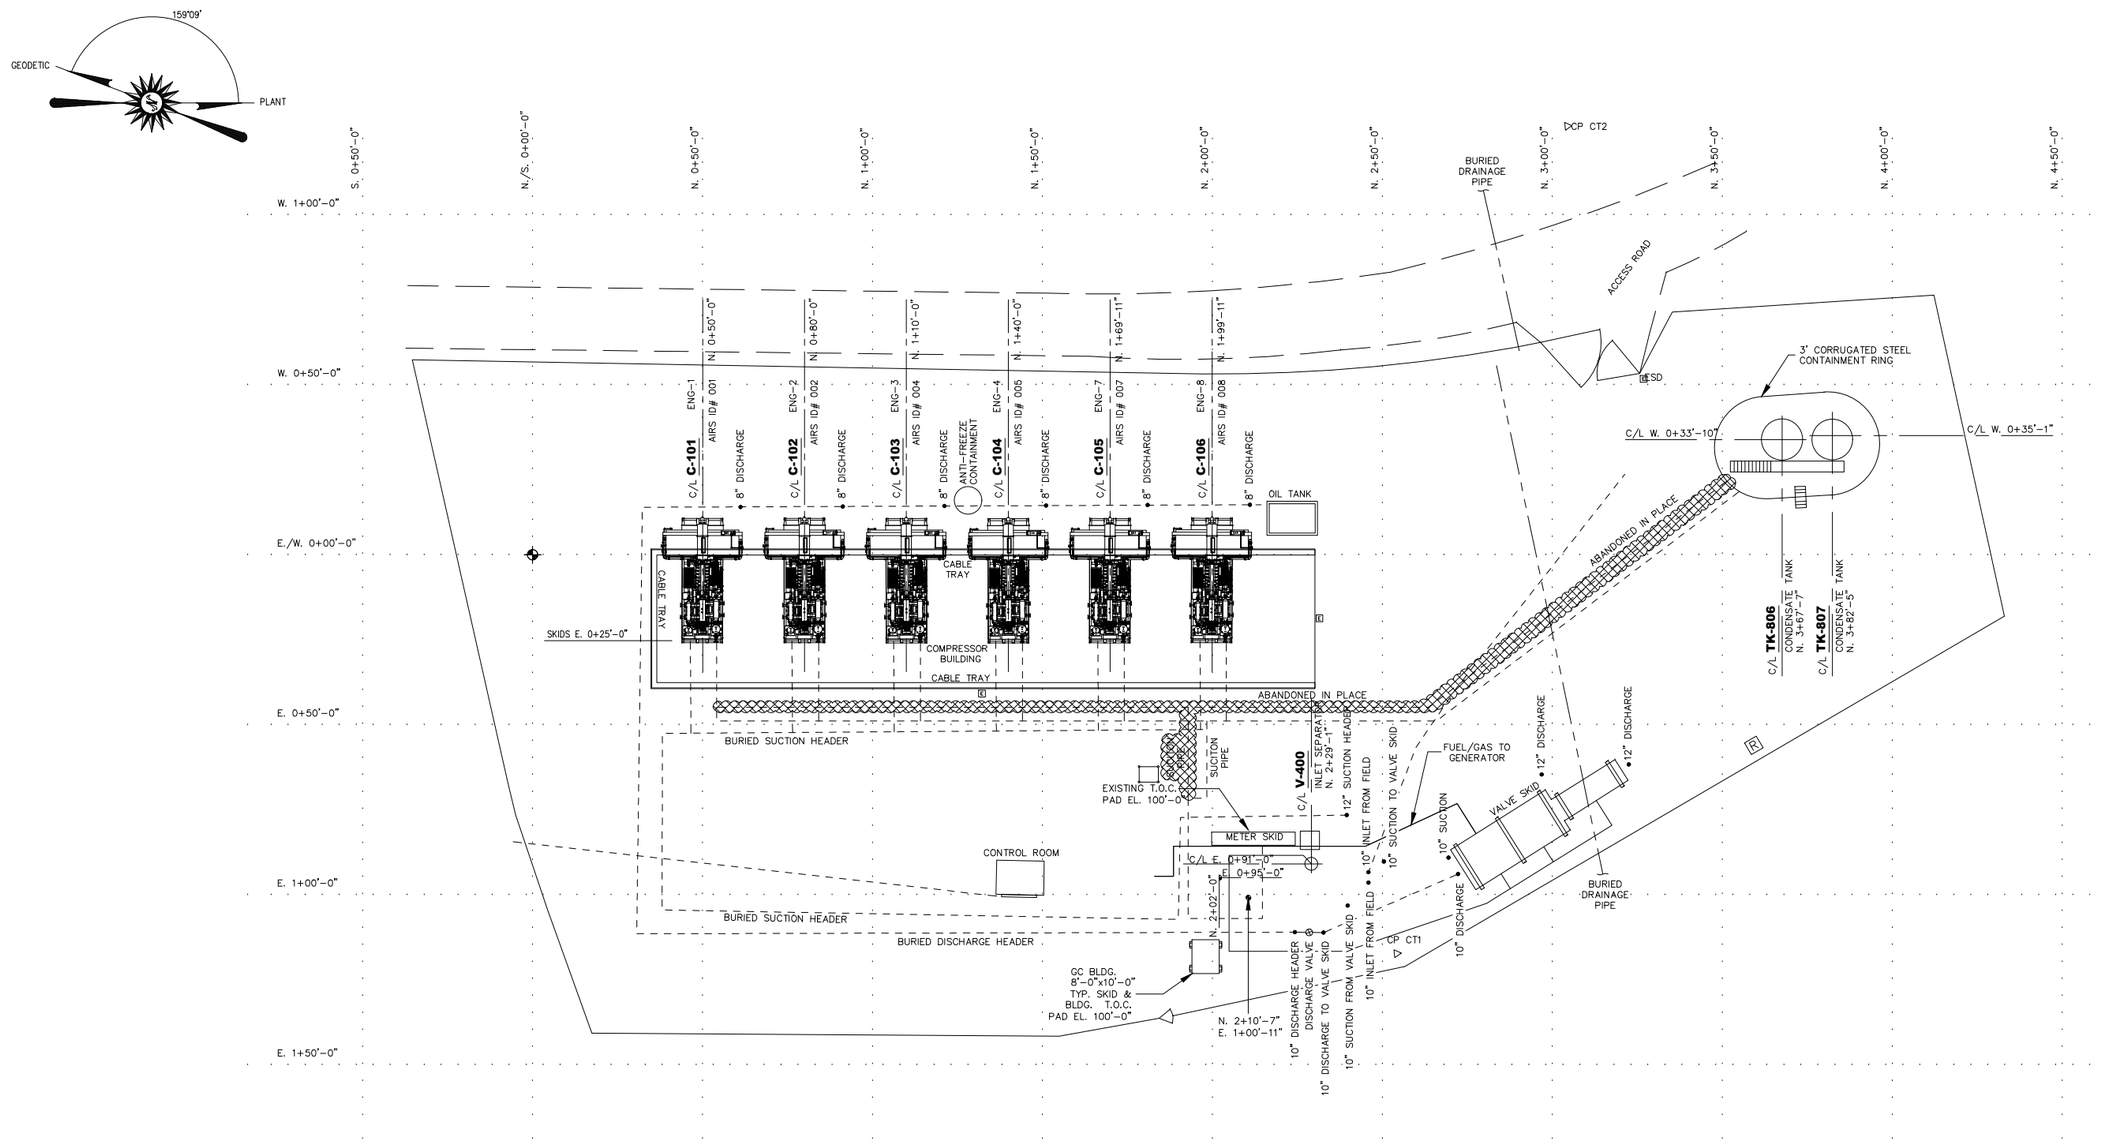

NOTES	DRAWING STATUS	REFERENCE DRAWINGS	
	REVISED DATE: 09/03/19 DESTROY ALL PREVIOUS REV'S	DRAWING NUMBER	DRAWING TITLE

REVISIONS

REV:	DRAWN BY:	DATE REVISED:	CHECKED BY:	APPROVED BY:
4	ADDED AIRS ID# TO EQUIPMENT			
	JK	01/27/14		
3	MOC# 122323 - REPLACE CONDENSATE DRAIN SYSTEM			
	JK	03/08/13		
2	ADDED ADDED SEPARATOR PAD COORDINATES PER CLIENT REQUEST			
	RMR	02/16/12		
1	ADDED GC BUILDING			
	RDR	12/20/11		
6	TITLEBLOCK UPDATE			
	JK	09/03/19		
5	MOC# 133252 - ELECTRICAL/MECHANICAL/SAFETY UPGRADES PHASE 2			
	JK	04/15/15		

Williams.

COUNTY/PARISH: GARFIELD — STATE: COLORADO
TOWNSHIP: RANGE: SECTION: LAT/LONG: 39.481767 N/-107.991917 W
DRAWN BY: SET (RIVER CITY) — DATE: 07/08/11
CHECKED BY: — DATE:
APPROVED BY: — DATE:
ENGINEER:
WORK ORDER NUMBER/PROJECT NUMBER:
OLD DRAWING NUMBER: CW-PP-001

WILLIAMS FIELD SERVICES - PICEANCE BASIN

COTTONWOOD COMPRESSOR STATION

PLOT PLAN

DRAWING NUMBER: CW-P10-001
REVISION: 6
DRAWING SCALE: 1-1/8" = 50'-0"
SHEET NUMBER: 1 OF 1
DATE ISSUED:

D SIZE (24.00)
C:\Users\jaellace\OneDrive - Williams\Documents\CAD Manager Workspace\CW-P10-001 PLOT PLAN.dwg Sep 04, 2019 - 12:35pm jaellace