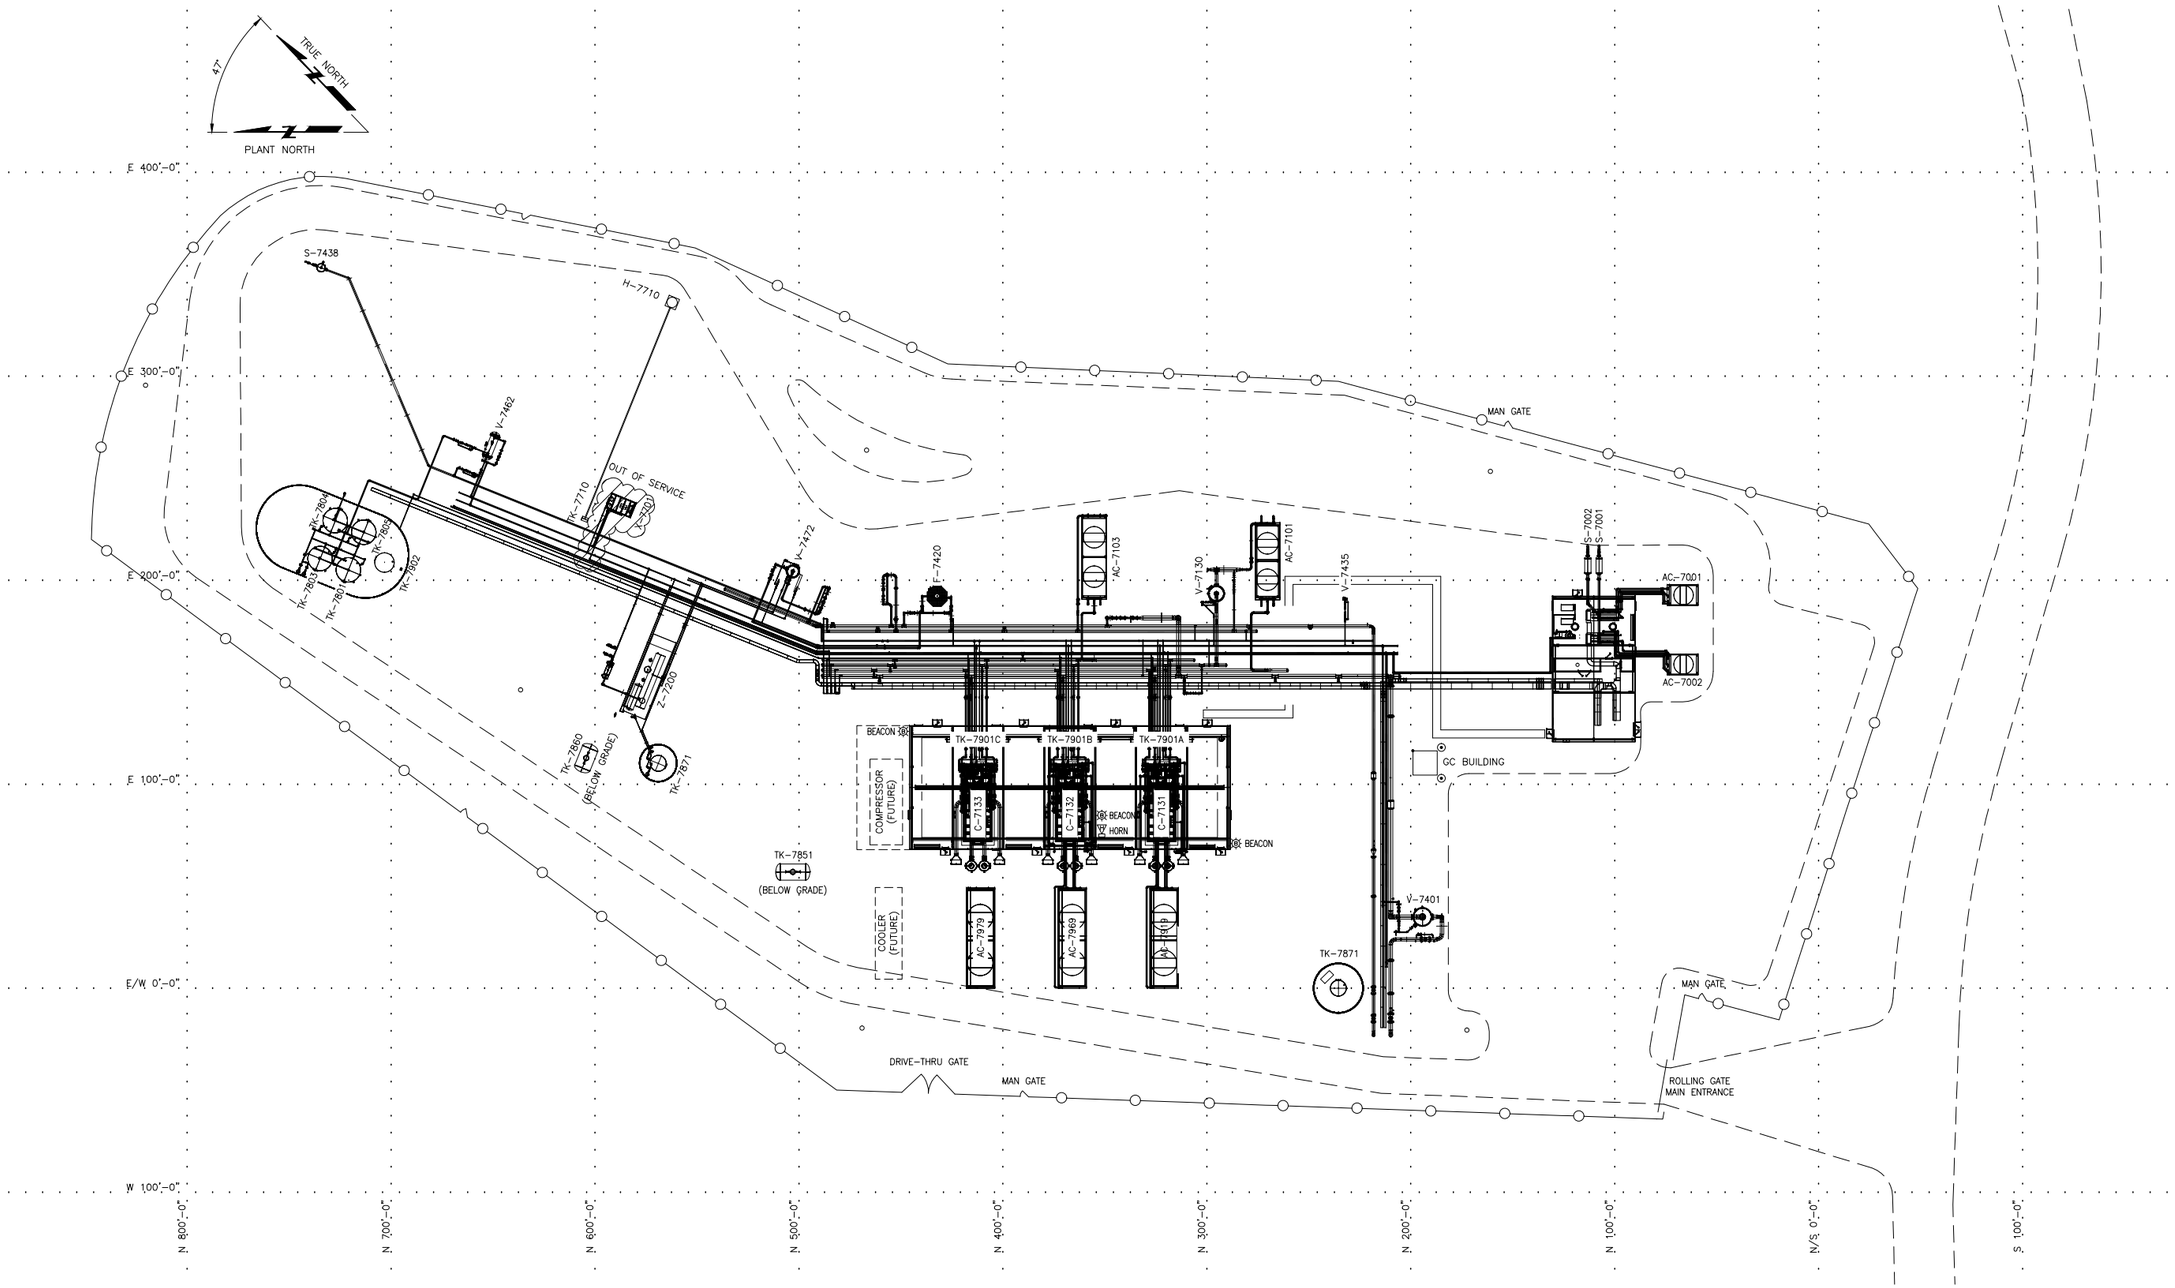

NOTES	DRAWING STATUS	REFERENCE DRAWINGS	
	REVISED DATE: 09/12/19 DESTROY ALL PREVIOUS REV'S	DRAWING NUMBER	DRAWING TITLE

REVISIONS

REV:	DRAWN BY:	DATE REVISED:	CHECKED BY:	APPROVED BY:
2	MOC# 164259 - COMPRESSOR RELOCATED FROM WHCS			
	JEK	12/07/16		
1	MOC# 1102917 - MEASUREMENT UPGRADE PHASE 1			
	JEK	04/30/13	CB	CB
6	TITLEBLOCK UPDATED			
	JEK	09/12/19		
5	UPDATED PER WALK DOWN			
	JEK	01/27/14		
4	MOC# 184917 - BEACON AND EMERGENCY HORN INSTALLED			
	JEK	08/08/19		
3	ISSUED FOR REVIEW			
	JEK	02/16/17		

Williams.

COUNTY/PARISH: GARFIELD — STATE: COLORADO
TOWNSHIP: RANGE: SECTION: LAT/LONG: 39.503457 N/-108.184214 W
DRAWN BY: BT (HARRIS GROUP) — DATE: 01/09/07
CHECKED BY: — DATE:
APPROVED BY: — DATE:
ENGINEER:
WORK ORDER NUMBER/PROJECT NUMBER:
OLD DRAWING NUMBER: CT-PI-4001

WILLIAMS FIELD SERVICES - PICEANCE BASIN
CRAWFORD TRAIL COMPRESSOR STATION

PLOT PLAN

DRAWING NUMBER: CT-P10-7001
DRAWING SCALE: 1-5/16" = 100'-0"
DATE ISSUED:
SHEET NUMBER: 1 OF 1
REVISION: 6

D SIZE (34.00)
C:\Users\jkallaus\OneDrive - Williams\Documents\CAD Manager\Workspaces\CT-P10-7001 (FACILITY PLOT PLAN).dwg Sep 12, 2019 - 1:07pm jkallaus