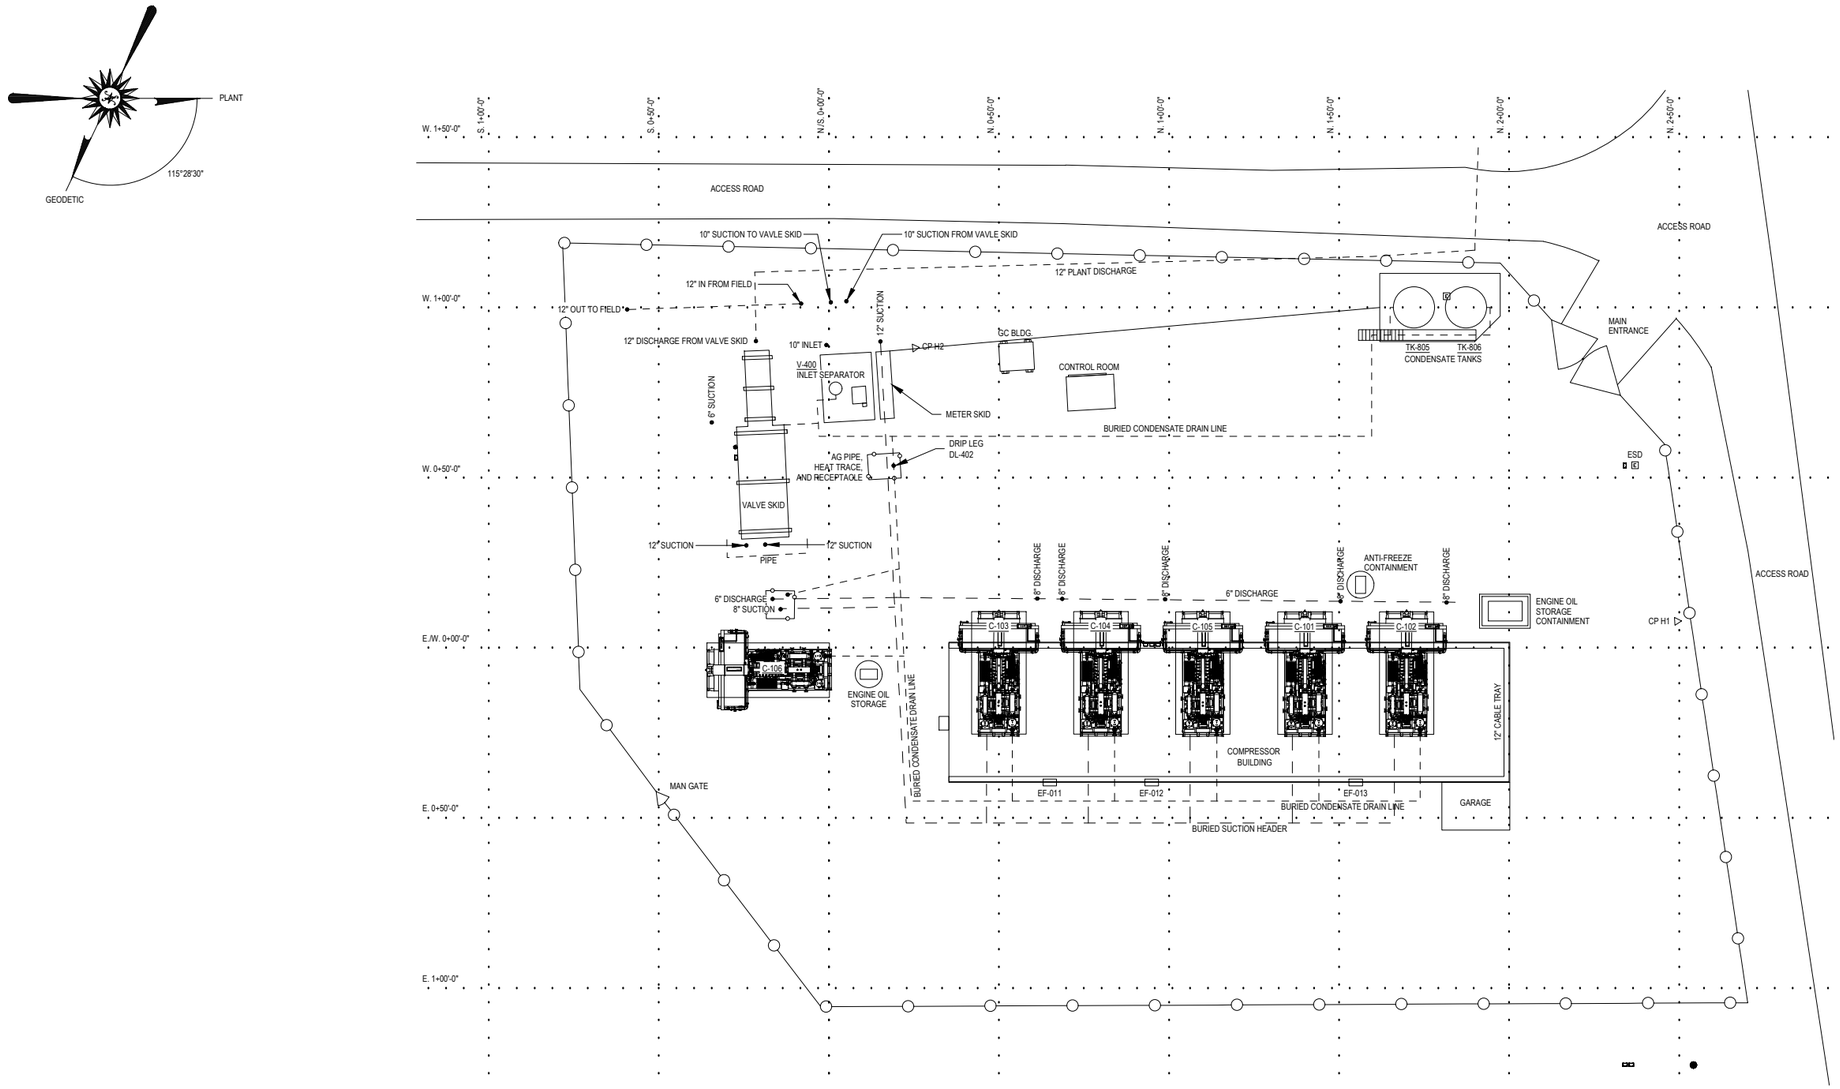

ACCESS ROAD

NOTES	DRAWING STATUS	REFERENCE DRAWINGS	
	REVISED DATE: 09/04/19 DESTROY ALL PREVIOUS REV's	DRAWING NUMBER	DRAWING TITLE

REVISIONS

REV:	DRAWN BY:	DATE REVISED:	CHECKED BY:	APPROVED BY:
4	MADE CHANGES TO PLOT PLAN FROM MOC# 122322 - 03/13/13			
	JK	01/17/17	RH	RH
3	MOC# 133253 - ELECTRICAL/MECHANICAL/SAFETY UPGRADES PHASE 2			
	JK	04/16/15		
2	ADDED SEPARATOR PAD COORDINATES AND ADDED EQUIPMENT NUMBERS			
	RMR	02/12/12	RDR	RDR
1	ADDED GC BUILDING			
	RDR	12/20/11	KG	KG
0	ISSUED AS EXISTING			
	GW	08/08/11		
5	TITLEBLOCK UPDATE			
	JK	09/04/19		

Williams.

COUNTY/PARISH: GARFIELD — STATE: COLORADO
TOWNSHIP: — RANGE: — SECTION: — LAT/LONG: 39.466732 N/-108.051398 W
DRAWN BY: SET (RIVER CITY) — DATE: 07/12/11
CHECKED BY: — DATE:
APPROVED BY: — DATE:
ENGINEER:
WORK ORDER NUMBER/PROJECT NUMBER:
OLD DRAWING NUMBER: HG-PP-001

WILLIAMS FIELD SERVICES - PICEANCE BASIN
HAYES GULCH COMPRESSOR STATION

PLOT PLAN

DRAWING NUMBER: HG-P10-001
REVISION: 5
DRAWING SCALE: 1-1/8" = 50'-0"
SHEET NUMBER: 1 OF 1
DATE ISSUED:

D SIZE (34.06)
C:\Users\jkallas\OneDrive - Williams\Documents\CAD Manager Workspace\HG-P10-001 (PLOT PLAN).dwg Sep 14, 2019 - 12:36pm jkallas