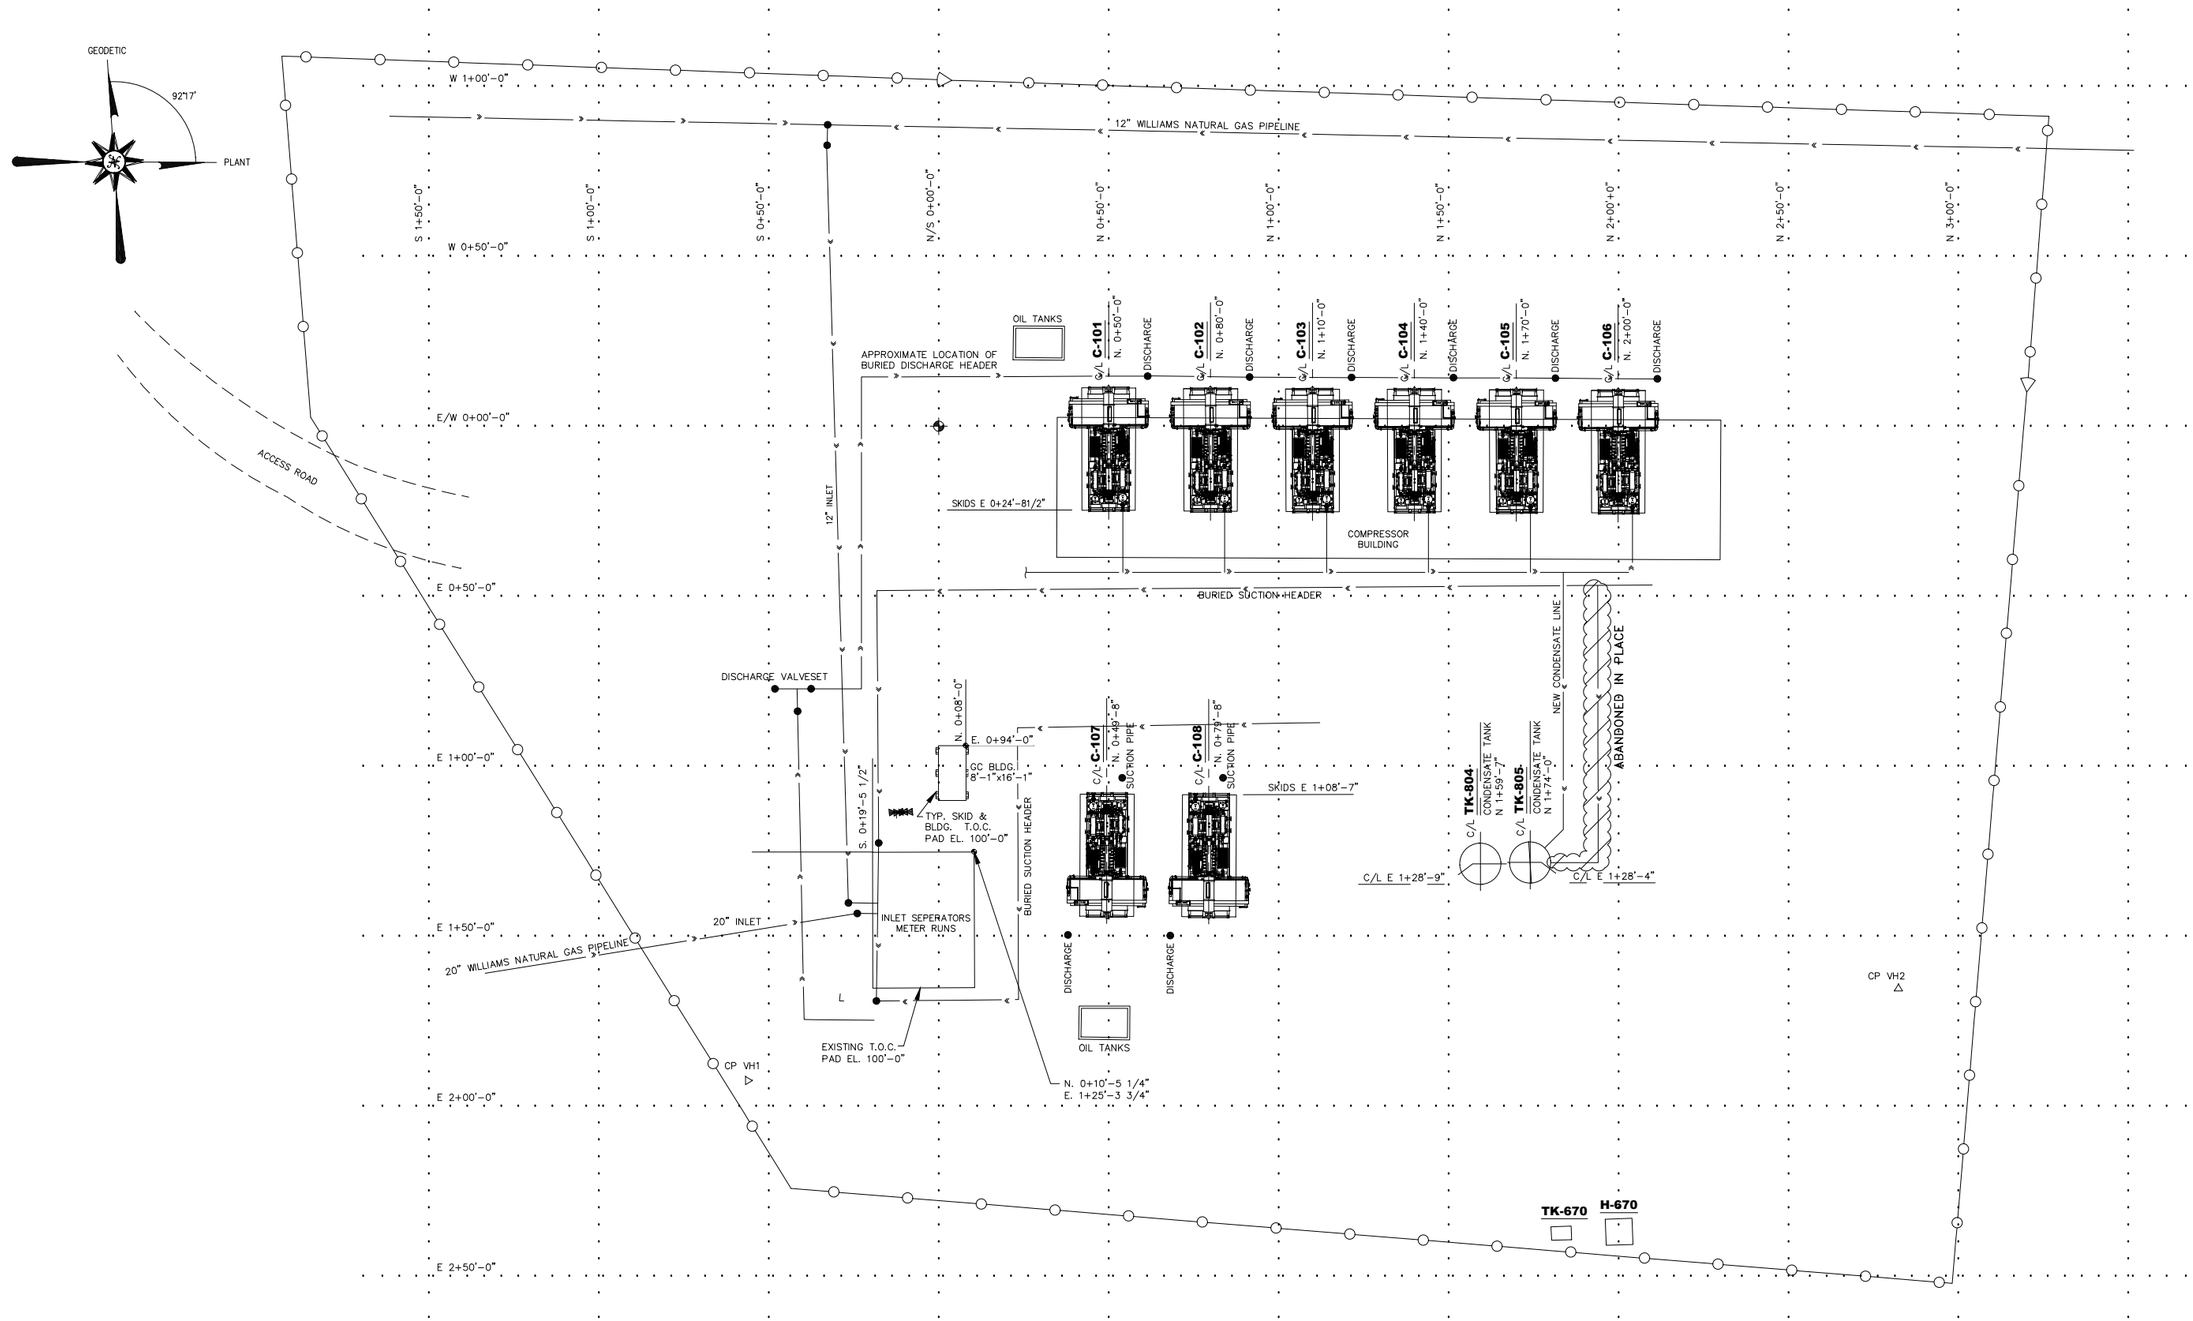

NOTES	DRAWING STATUS	REFERENCE DRAWINGS	
	REVISED DATE: 09/05/19 DESTROY ALL PREVIOUS REV'S	DRAWING NUMBER	DRAWING TITLE
		UN-CI-100 REV A	

REV:	DRAWN BY:	DATE REVISED:	CHECKED BY:	APPROVED BY:
4	MOC# 144325 - REPLACE CONDENSATE DRAIN LINE			
	JK	02/02/15		
3	ADDED DISCHARGE HEADER LINE			
	RMR	02/29/12	KEG	KEG
2	ADDED SEPARATOR PAD COORDINATES AND EQUIPMENT NUMBERS			
	RMR	02/13/12	RDR	RDR
1	ADDED GC BUILDING			
	RDR	12/21/11		
6	TITLEBLOCK UPDATE			
	JK	09/05/19		
5	EQUIPMENT TAG UPDATE			
	JK	11/30/16		

Williams.

COUNTY/PARISH: GARFIELD — STATE: COLORADO
TOWNSHIP: RANGE: SECTION: — LAT/LONG: 39.497639 N/-107.884743 W
DRAWN BY: BDS (RIVER CITY) — DATE: 05/10/11
CHECKED BY: — DATE:
APPROVED BY: — DATE:
ENGINEER:
WORK ORDER NUMBER/PROJECT NUMBER:
OLD DRAWING NUMBER: VH-PP-001

WILLIAMS FIELD SERVICES - PICEANCE BASIN

VASSER HEATH COMPRESSOR STATION

PLOT PLAN

DRAWING NUMBER: VH-P10-001
REVISION: 6
DRAWING SCALE: 1-1/8" = 50'-0"
SHEET NUMBER: 1 OF 1
DATE ISSUED:

D SIZE (24x36)
C:\Users\jbellaus\OneDrive - Williams\Documents\CAD Manager Workspace\VH-P10-001 (PLOT PLAN).dwg Sep 05, 2019 - 2:55pm jbellaus