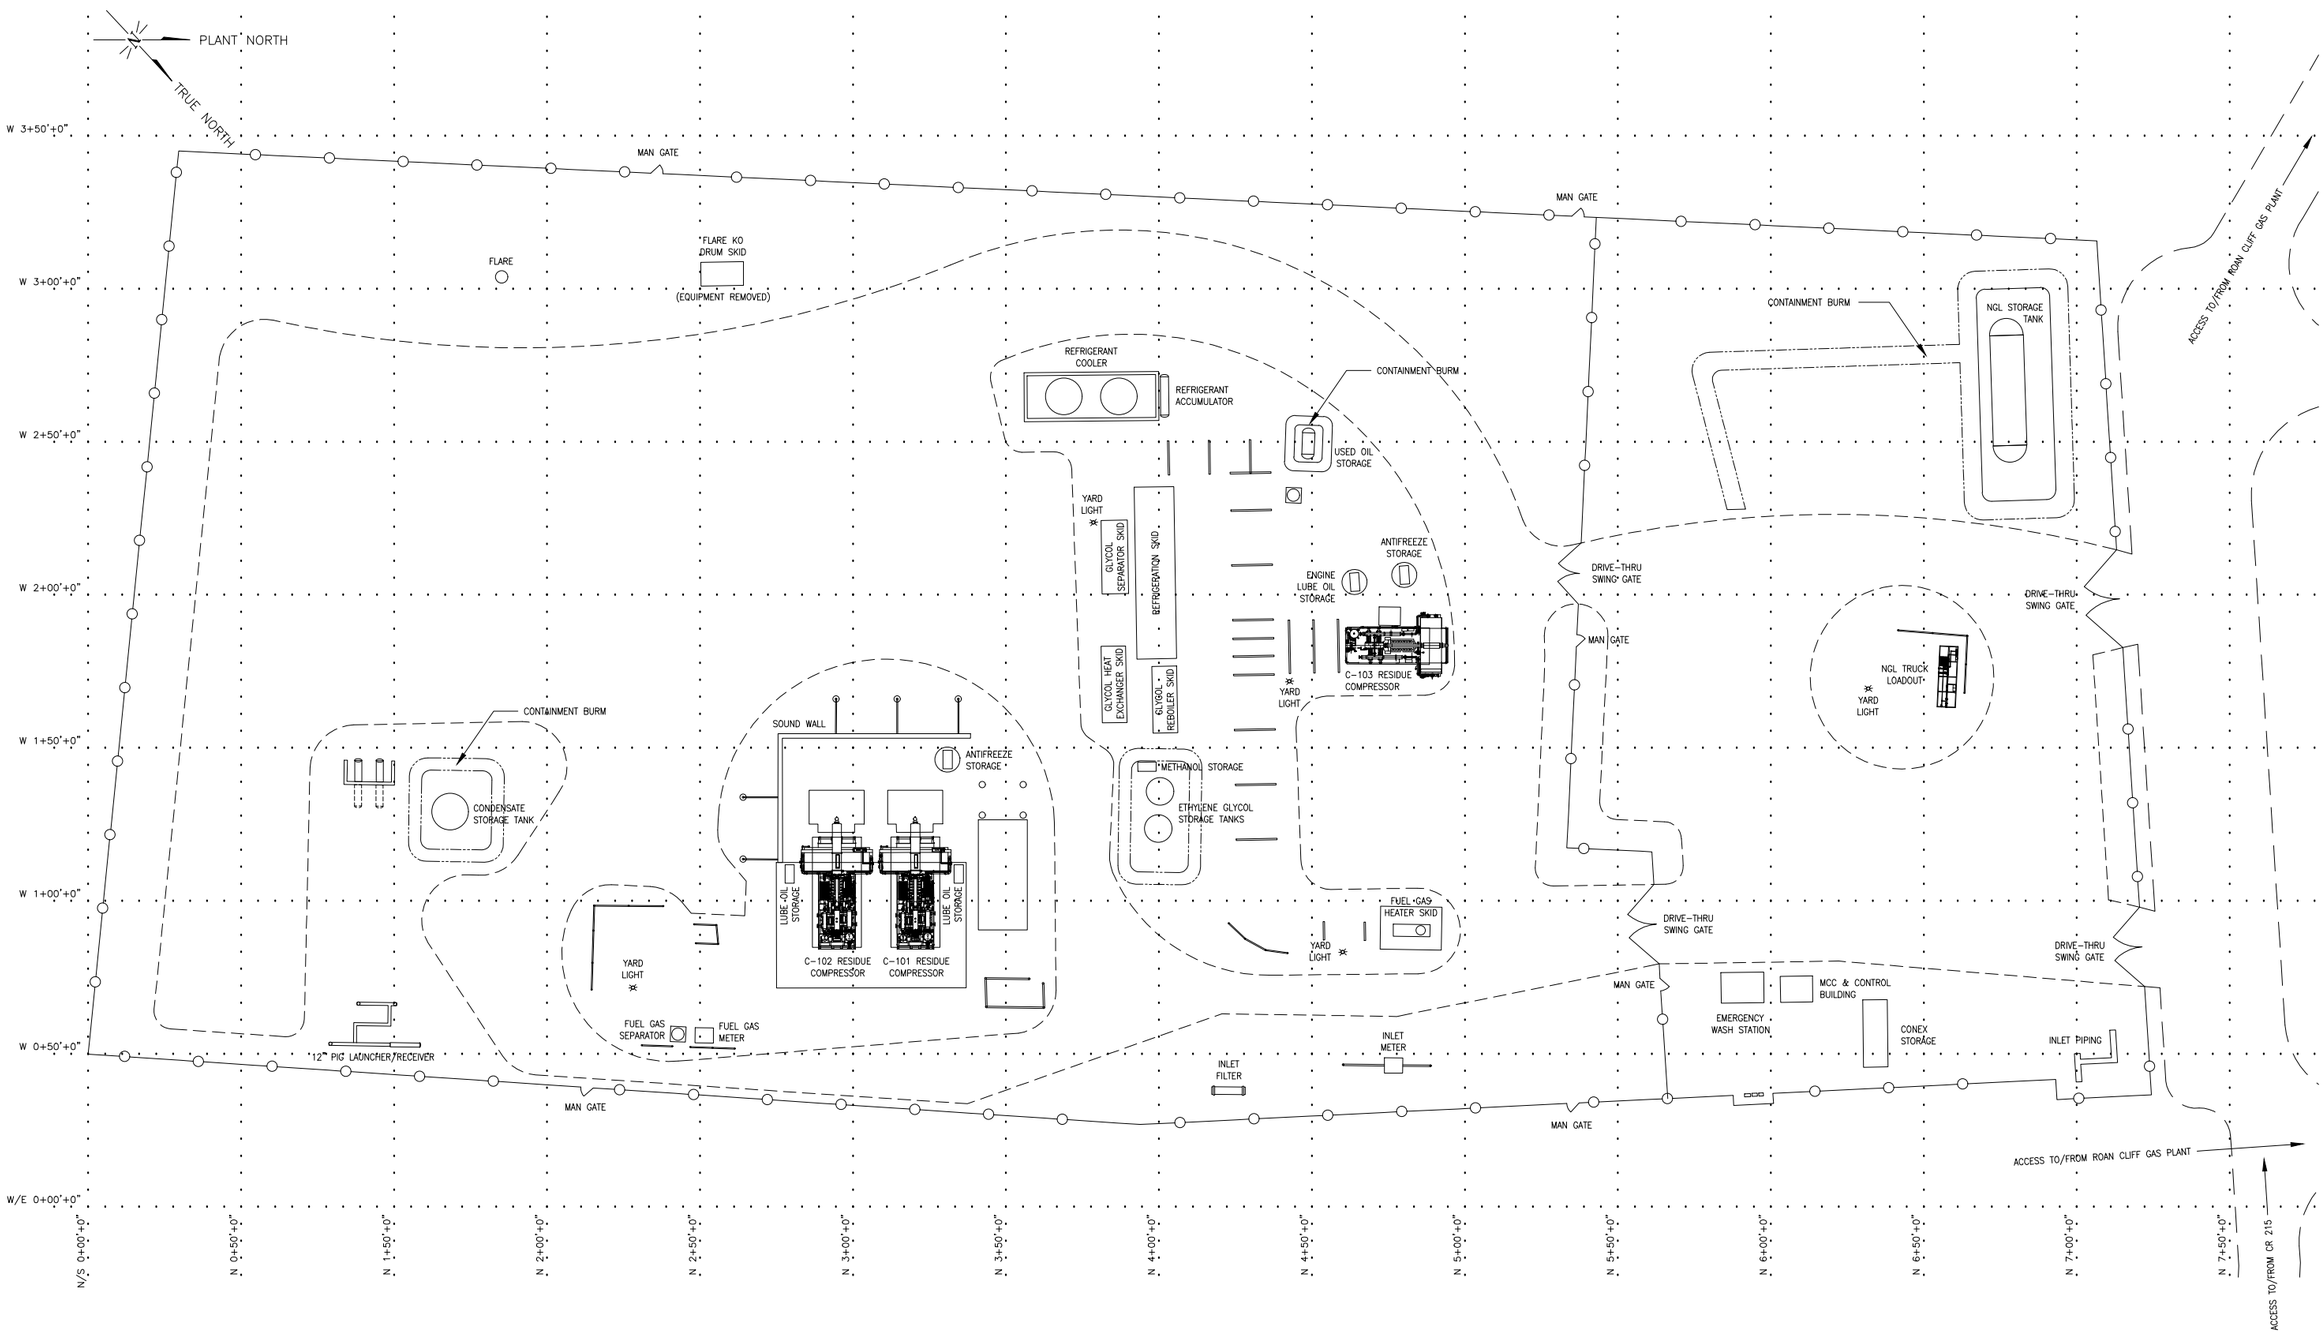

NOTES	DRAWING STATUS	REFERENCE DRAWINGS		REVISIONS				
	REVISED DATE: 09/26/19 DESTROY ALL PREVIOUS REV'S	DRAWING NUMBER	DRAWING TITLE	REV:	DRAWN BY:	DATE REVISED:	CHECKED BY:	APPROVED BY:
				1	UPDATED PER WALK DOWN			
					JK	09/26/19		
				0	ISSUED AS EXISTING			
					JK	09/24/19		

Williams.

COUNTY/PARISH: GARFIELD — STATE: COLORADO
TOWNSHIP: RANGE: SECTION: LAT/LONG: 39.468600/ -108.074500
DRAWN BY: JAMES KALLAUS — DATE: 09/18/19
CHECKED BY: — DATE:
APPROVED BY: — DATE:
ENGINEER:
WORK ORDER NUMBER/PROJECT NUMBER:
OLD DRAWING NUMBER: RC-PP-001

WILLIAMS FIELD SERVICES - PICEANCE BASIN

ROAN CLIFF GAS PLANT

FACILITY PLOT PLAN

DRAWING NUMBER: RC-P10-001
DRAWING SCALE: 1" = 50'-0"
DATE ISSUED:
SHEET NUMBER: 1 OF 1
REVISION: X

D SIZE (34.00)
C:\Users\jaskaus\OneDrive - Williams\Documents\CAD Manager Workspace\RC-P10-001 (FACILITY PLOT PLAN).dwg Sep 26, 2019 - 4:23pm jkaltaus