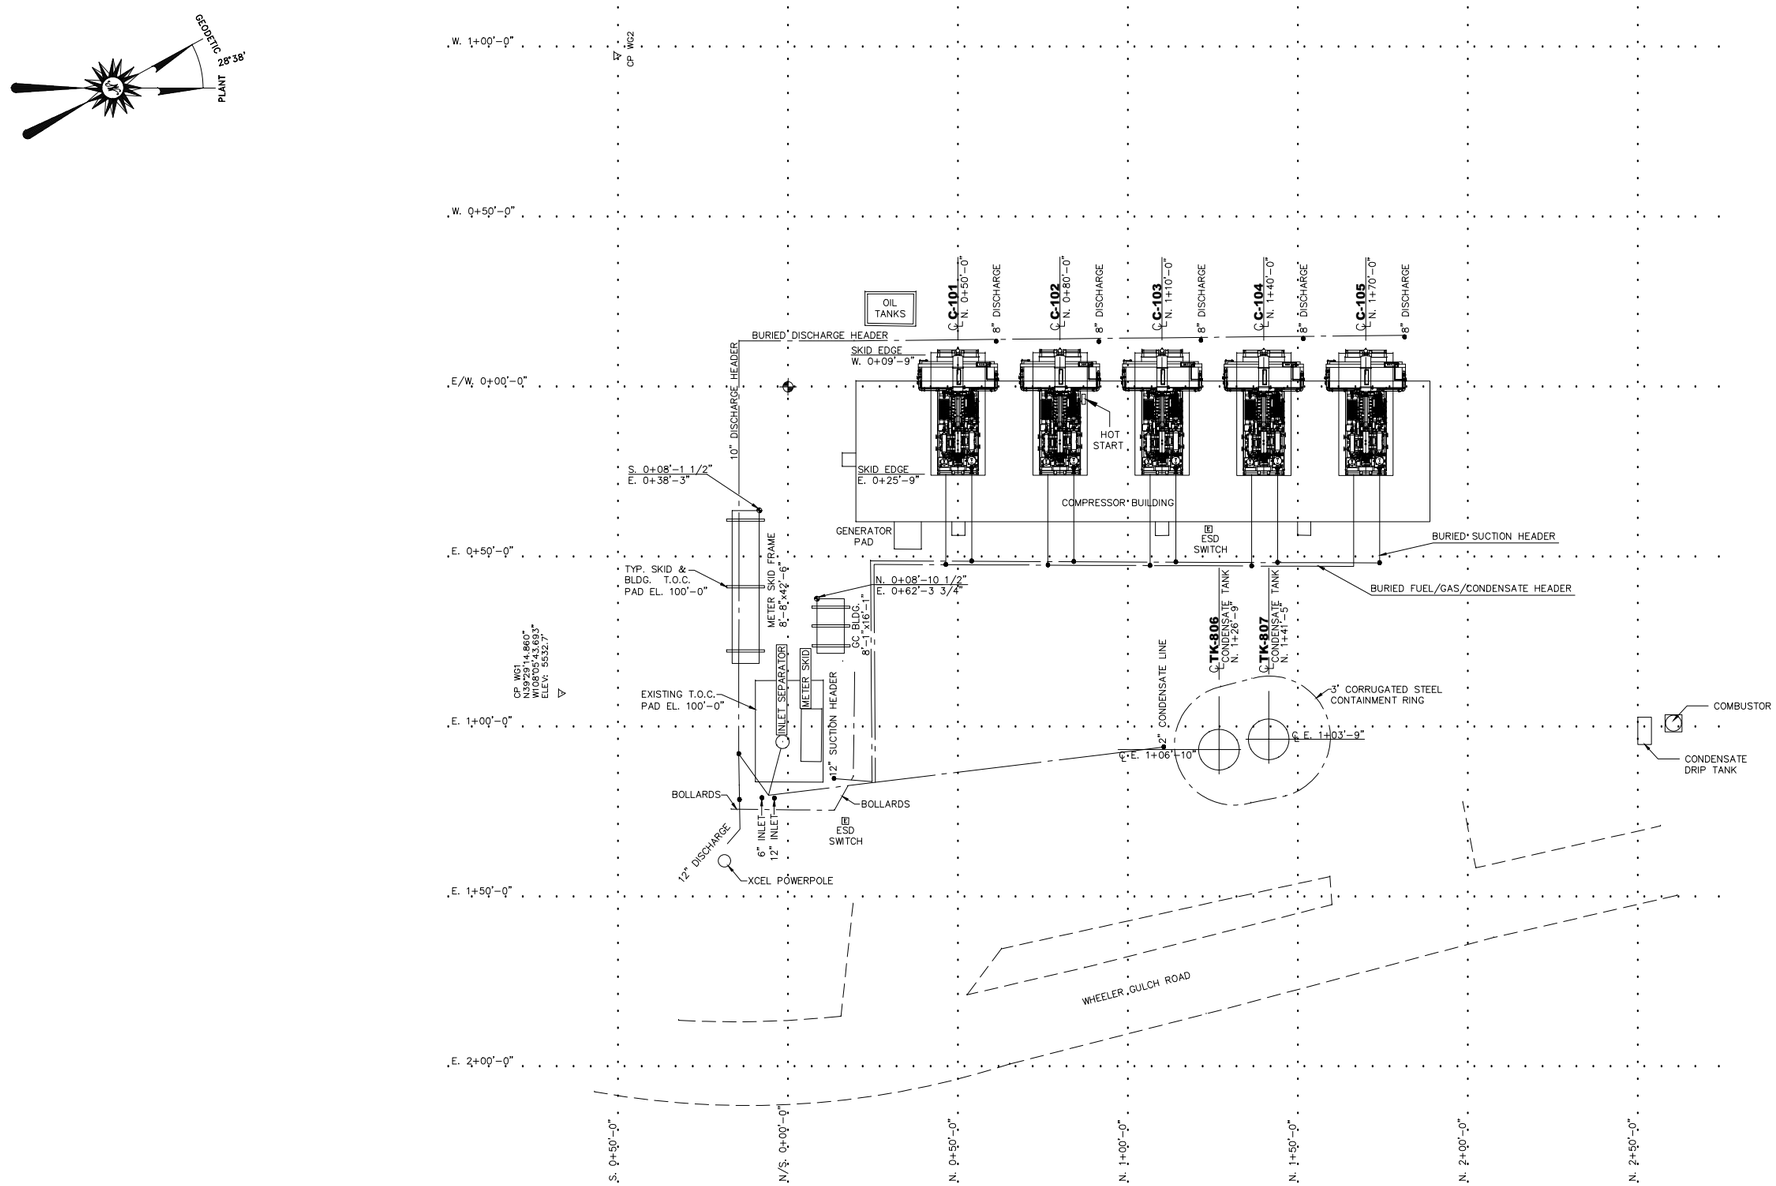

NOTES	DRAWING STATUS	REFERENCE DRAWINGS	
	REVISED DATE: 09/05/19 DESTROY ALL PREVIOUS REV'S	DRAWING NUMBER	DRAWING TITLE

REVISIONS				
REV:	DRAWN BY:	DATE REVISED:	CHECKED BY:	APPROVED BY:
4	MOC# 143583 - ADDED VOC COMBUSTER AND CONDENSATE DRIP TANK			
	JK	01/23/15	DT	DT
3	ISSUED FOR CONSTRUCTION			
	AEB	09/21/11	HG	HG
2	METER SKID LOCATION			
	AEB	08/03/11	HG	HG
1	ISSUED AS EXISTING			
	GW	07/21/11		
6	TITLEBLOCK UPDATE			
	JK	09/05/19		
5	MOC# 174736 - HOT START INSTALLATION			
	JK	01/08/18		

Williams.

COUNTY/PARISH: GARFIELD | STATE: COLORADO
TOWNSHIP: RANGE: SECTION: LAT/LONG: 39.487983 N/-108.095309 W
DRAWN BY: BLE (RIVER CITY) | DATE: 05/31/11
CHECKED BY: | DATE:
APPROVED BY: | DATE:
ENGINEER:
WORK ORDER NUMBER/PROJECT NUMBER:
OLD DRAWING NUMBER: WG-PP-001

WILLIAMS FIELD SERVICES - PICEANCE BASIN

WHEELER GULCH COMPRESSOR STATION

PLOT PLAN

DRAWING NUMBER: WA-P10-001
DRAWING SCALE: 1-1/8" = 50'-0"
DATE ISSUED:
SHEET NUMBER: 1 OF 1
REVISION: 6

D SIZE (24x36)
C:\Users\jbalius\OneDrive - Williams\Documents\CAD Manager\Workspace\WG\P10-001 PLOT PLAN.dwg Sep 05, 2019 - 3:13pm jbalius