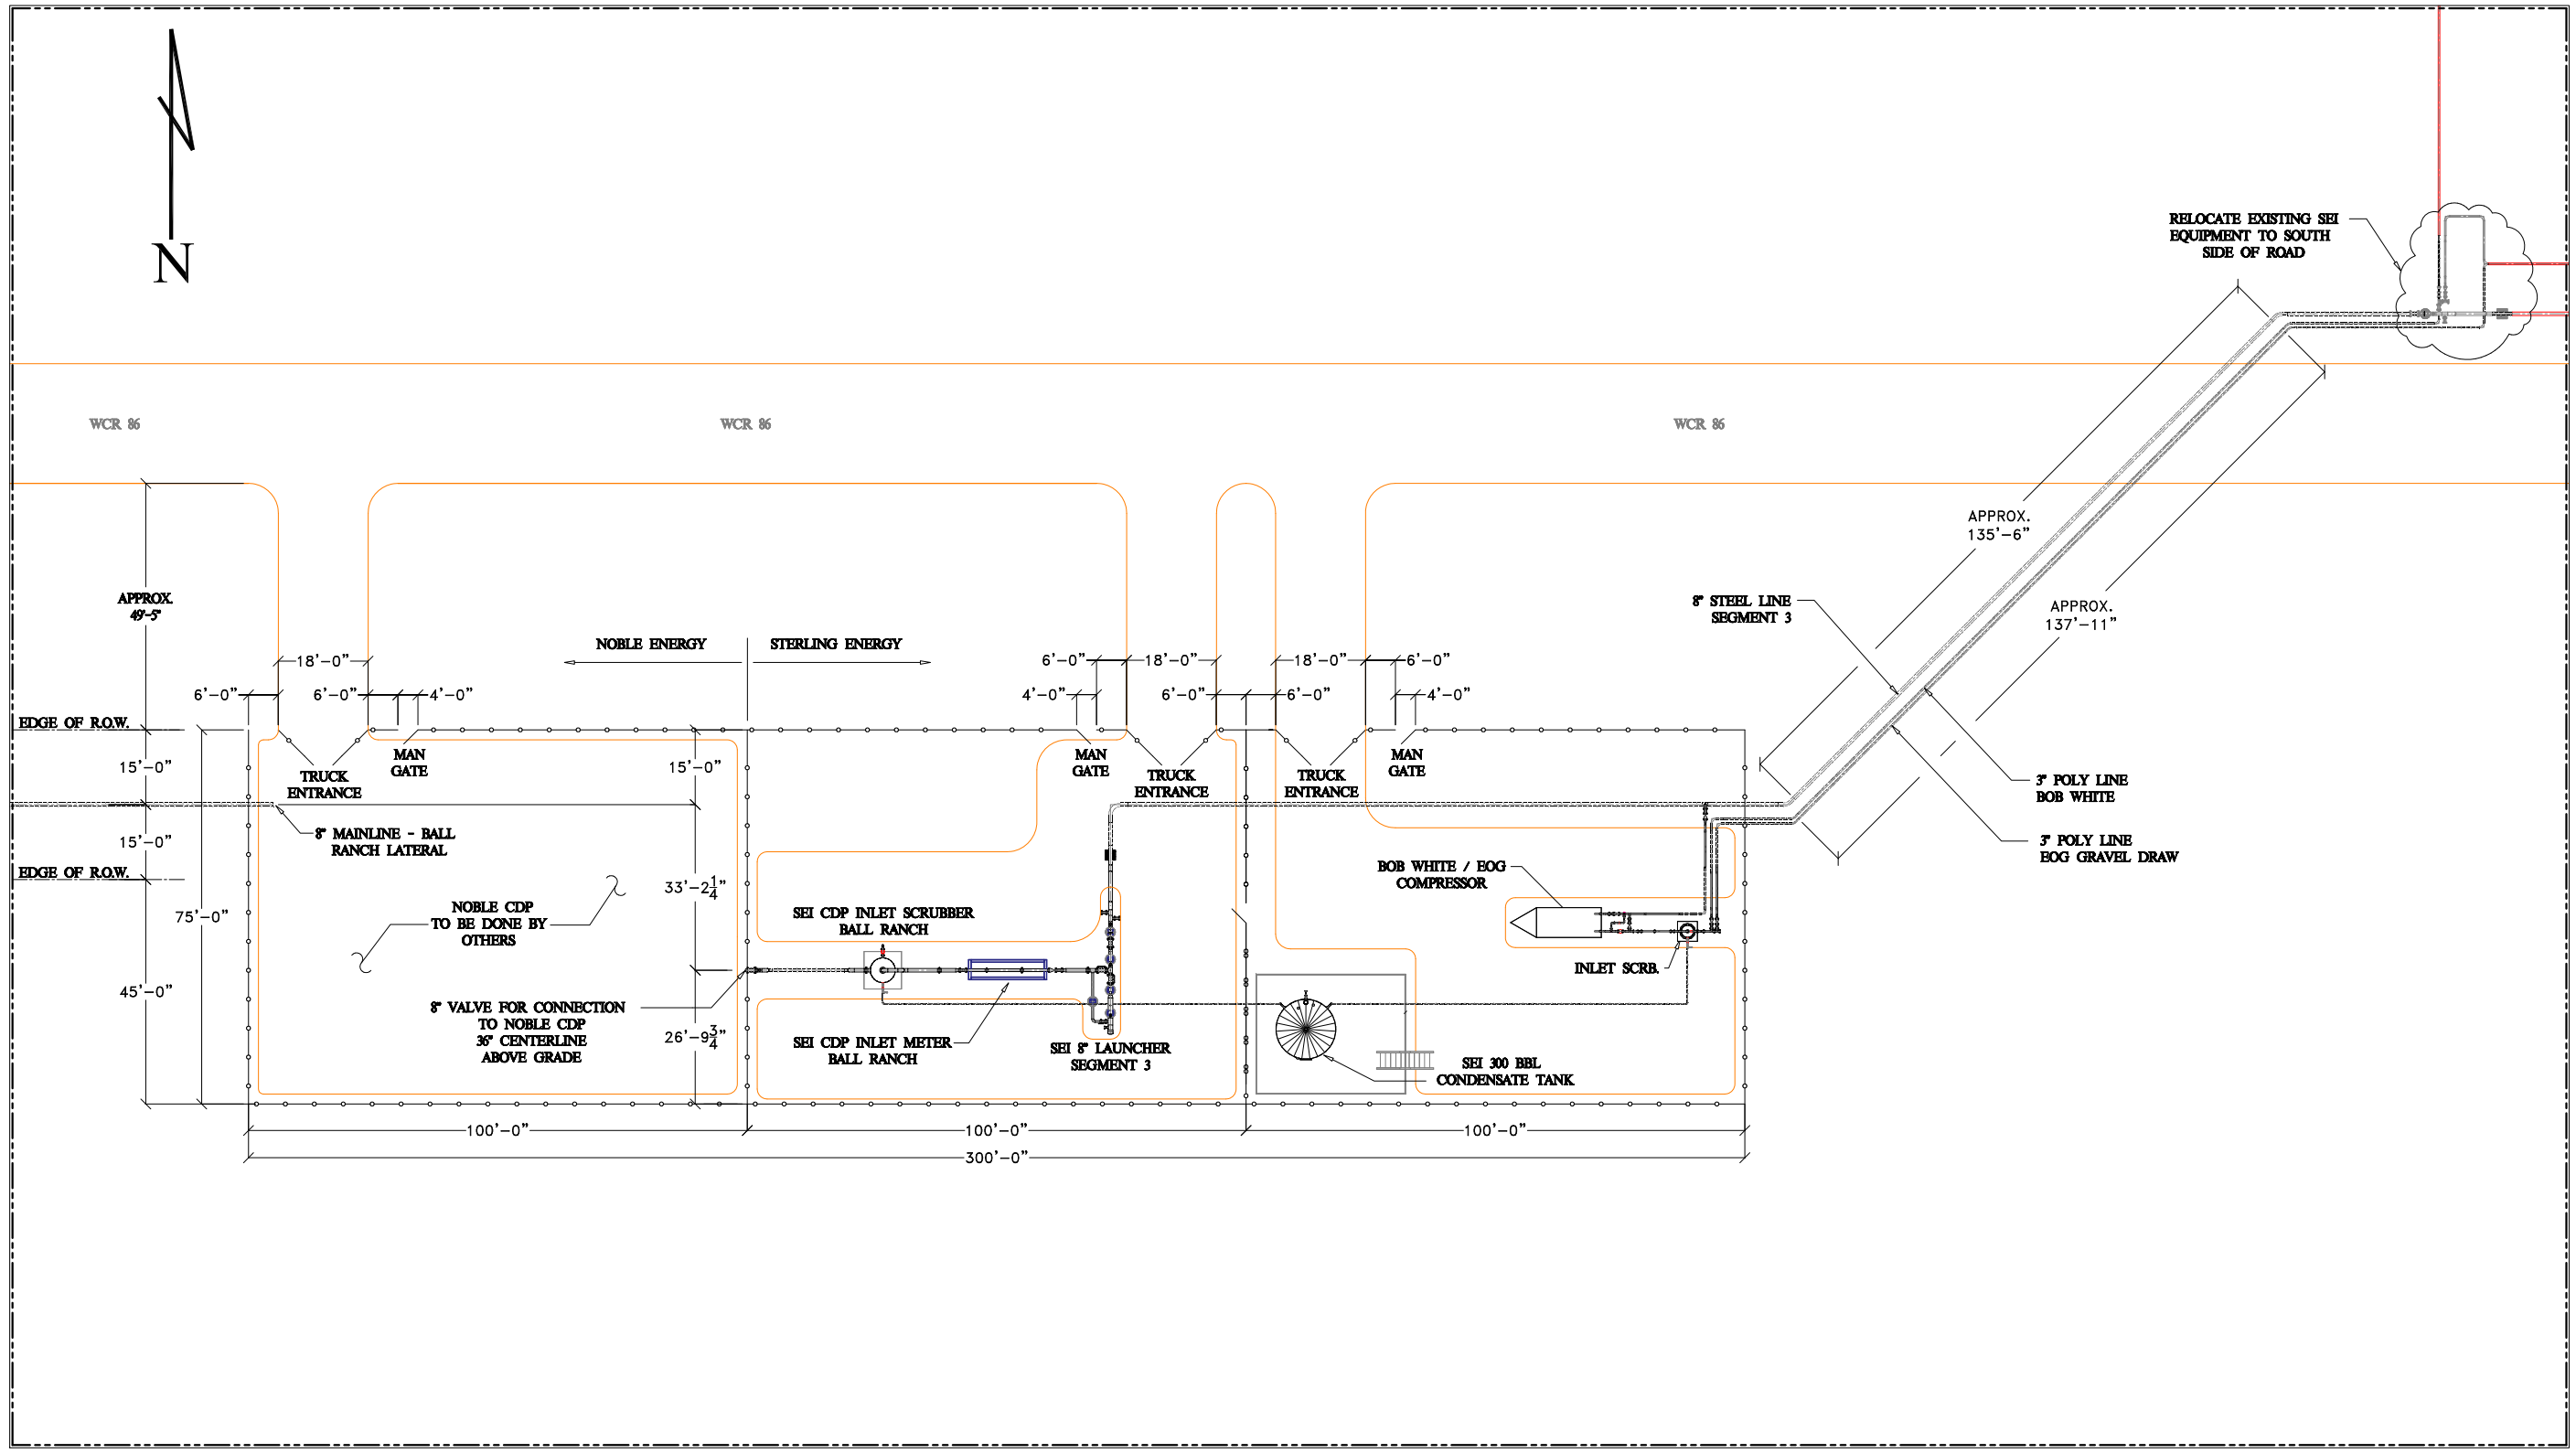

DATE	REFERENCE DRAWINGS	REV	REVISIONS	DATE
		A	ISSUED FOR CLIENT REVIEW	07/18/2012
		B	REVISED: ISSUED FOR CLIENT REVIEW	08/05/2012
		C	ISSUED FOR CONSTRUCTION	08/24/2012
		D	REVISED: PER EMAIL DATED 9-20-12	09/21/2012
		E	REVISED: NOBLE FACILITIES REMOVED	11/04/2012
		1		
		2		
		3		

DICKIE SMITH ENTERPRISES, INC.

DRAWN:	D.P. SMITH	07/18/2012
CHECKED:	D.P. SMITH	07/18/2012
CAD FILE:	CENTENNIAL GATHERING VX.DWG	

STERLING ENERGY COMPANY

REVIEW:	MR. STU ASSELIN	
APPROVED:	MR. STU ASSELIN	

DRAWING STATUS

ISSUE	DATE
PRELIMINARY	
FOR COMMENTS AND APPROVAL	
APPROVED FOR CONSTRUCTION	
REVISED & APPRVD. FOR CONSTRUCTION	△

PROJECT NUMBER: DSE-205101

CLIENT REFERENCE:

THIS DRAWING HAS BEEN PREPARED BY DICKIE SMITH ENTERPRISES, INC. FOR ITS OWN USE AND THAT OF THE CLIENT NAMED IN THE TITLE BLOCK. THIS DRAWING SHALL NOT BE USED FOR ANY OTHER PURPOSE OR DISTRIBUTED TO ANY OTHER PARTY WITH THE WRITTEN PERMISSION OF THE CLIENT.

DICKIE SMITH ENTERPRISES, INC.
28886 WCR 23
SNYDER, CO 80750
(970) 380-9560

STERLING ENERGY INVESTMENTS, LLC.

CENTENNIAL GATHERING SYSTEM – SEGMENT 3
BOB WHITE COMPRESSOR SITE / SEI CDP / NOBLE CDP
WELD COUNTY, COLORADO

SCALE: 1/16"=1' | DRWG. NO.: 205012-50-201 | SHEET 1 of 1 | REV. △2