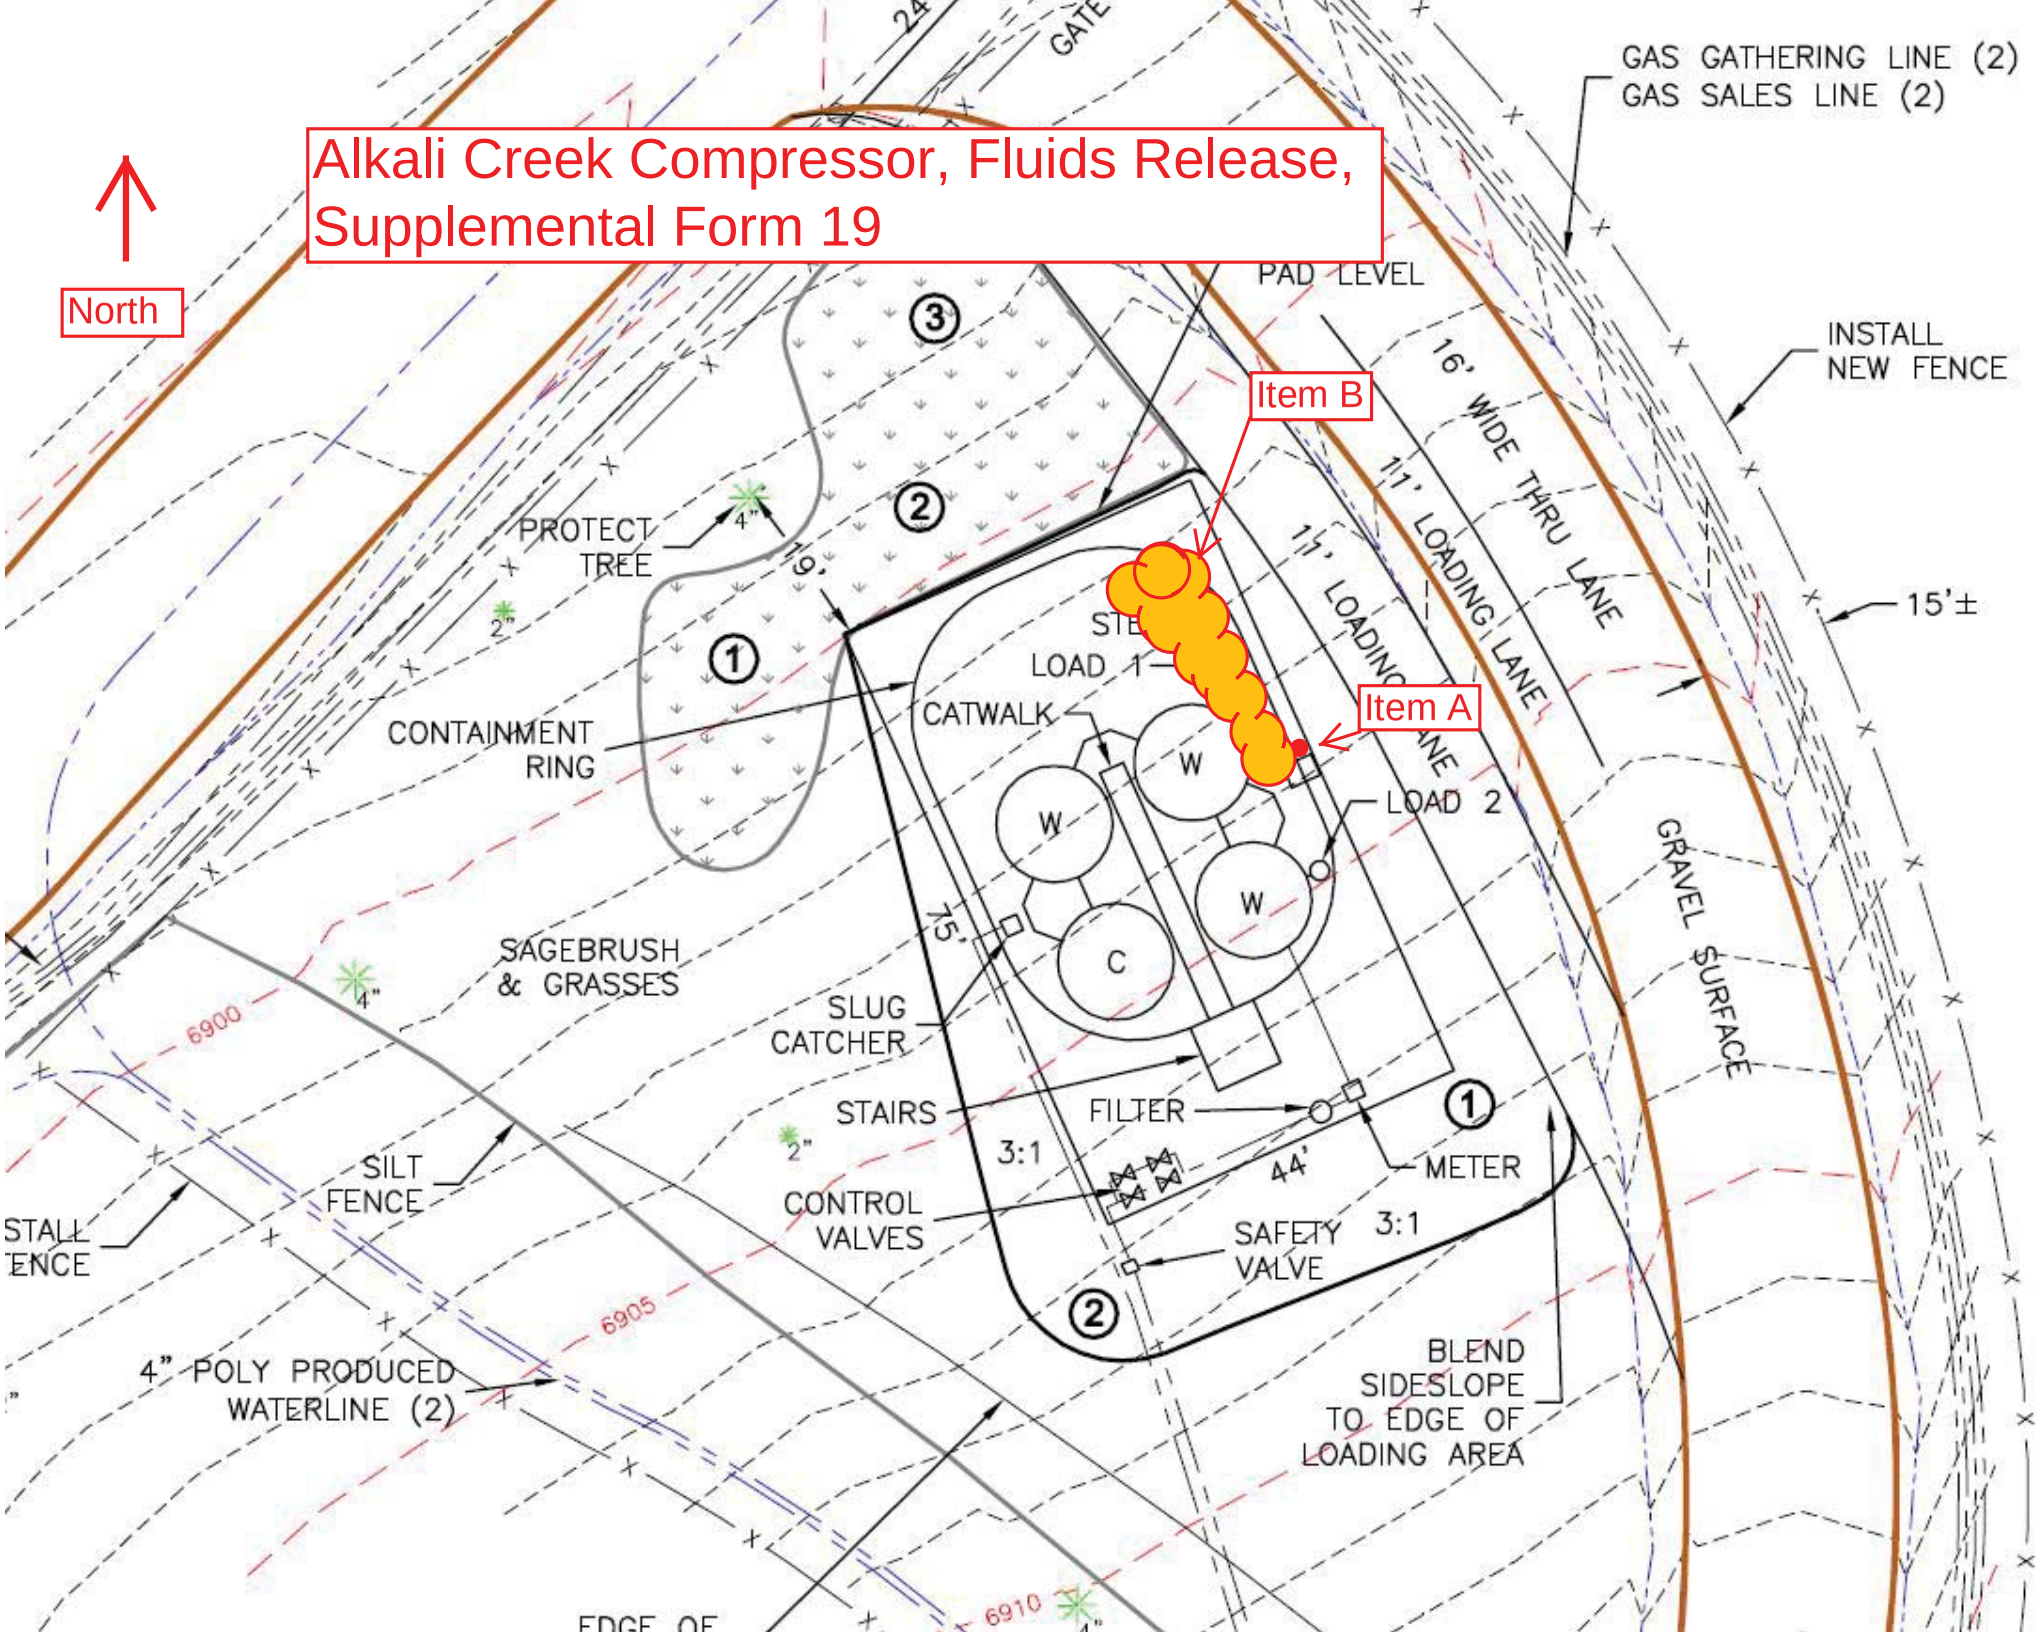
Alkali Creek Compressor, Fluids Release, Supplemental Form 19
North
GAS GATHERING LINE (2)
GAS SALES LINE (2)
PAD LEVEL
INSTALL NEW FENCE
16' WIDE THRU LANE
11' LOADING LANE
11' LOADING LANE
15'±
Item B
Item A
PROTECT TREE
CONTAINMENT RING
CATWALK
LOAD 1
LOAD 2
SLUG CATCHER
STAIRS
FILTER
METER
CONTROL VALVES
SAFETY VALVE
3:1
3:1
44'
75'
19'
GRAVEL SURFACE
SAGEBRUSH & GRASSES
SILT FENCE
STALL ENCE
4" POLY PRODUCED WATERLINE (2)
BLEND SIDESLOPE TO EDGE OF LOADING AREA
EDGE OF
6900
6905
6910
GATE