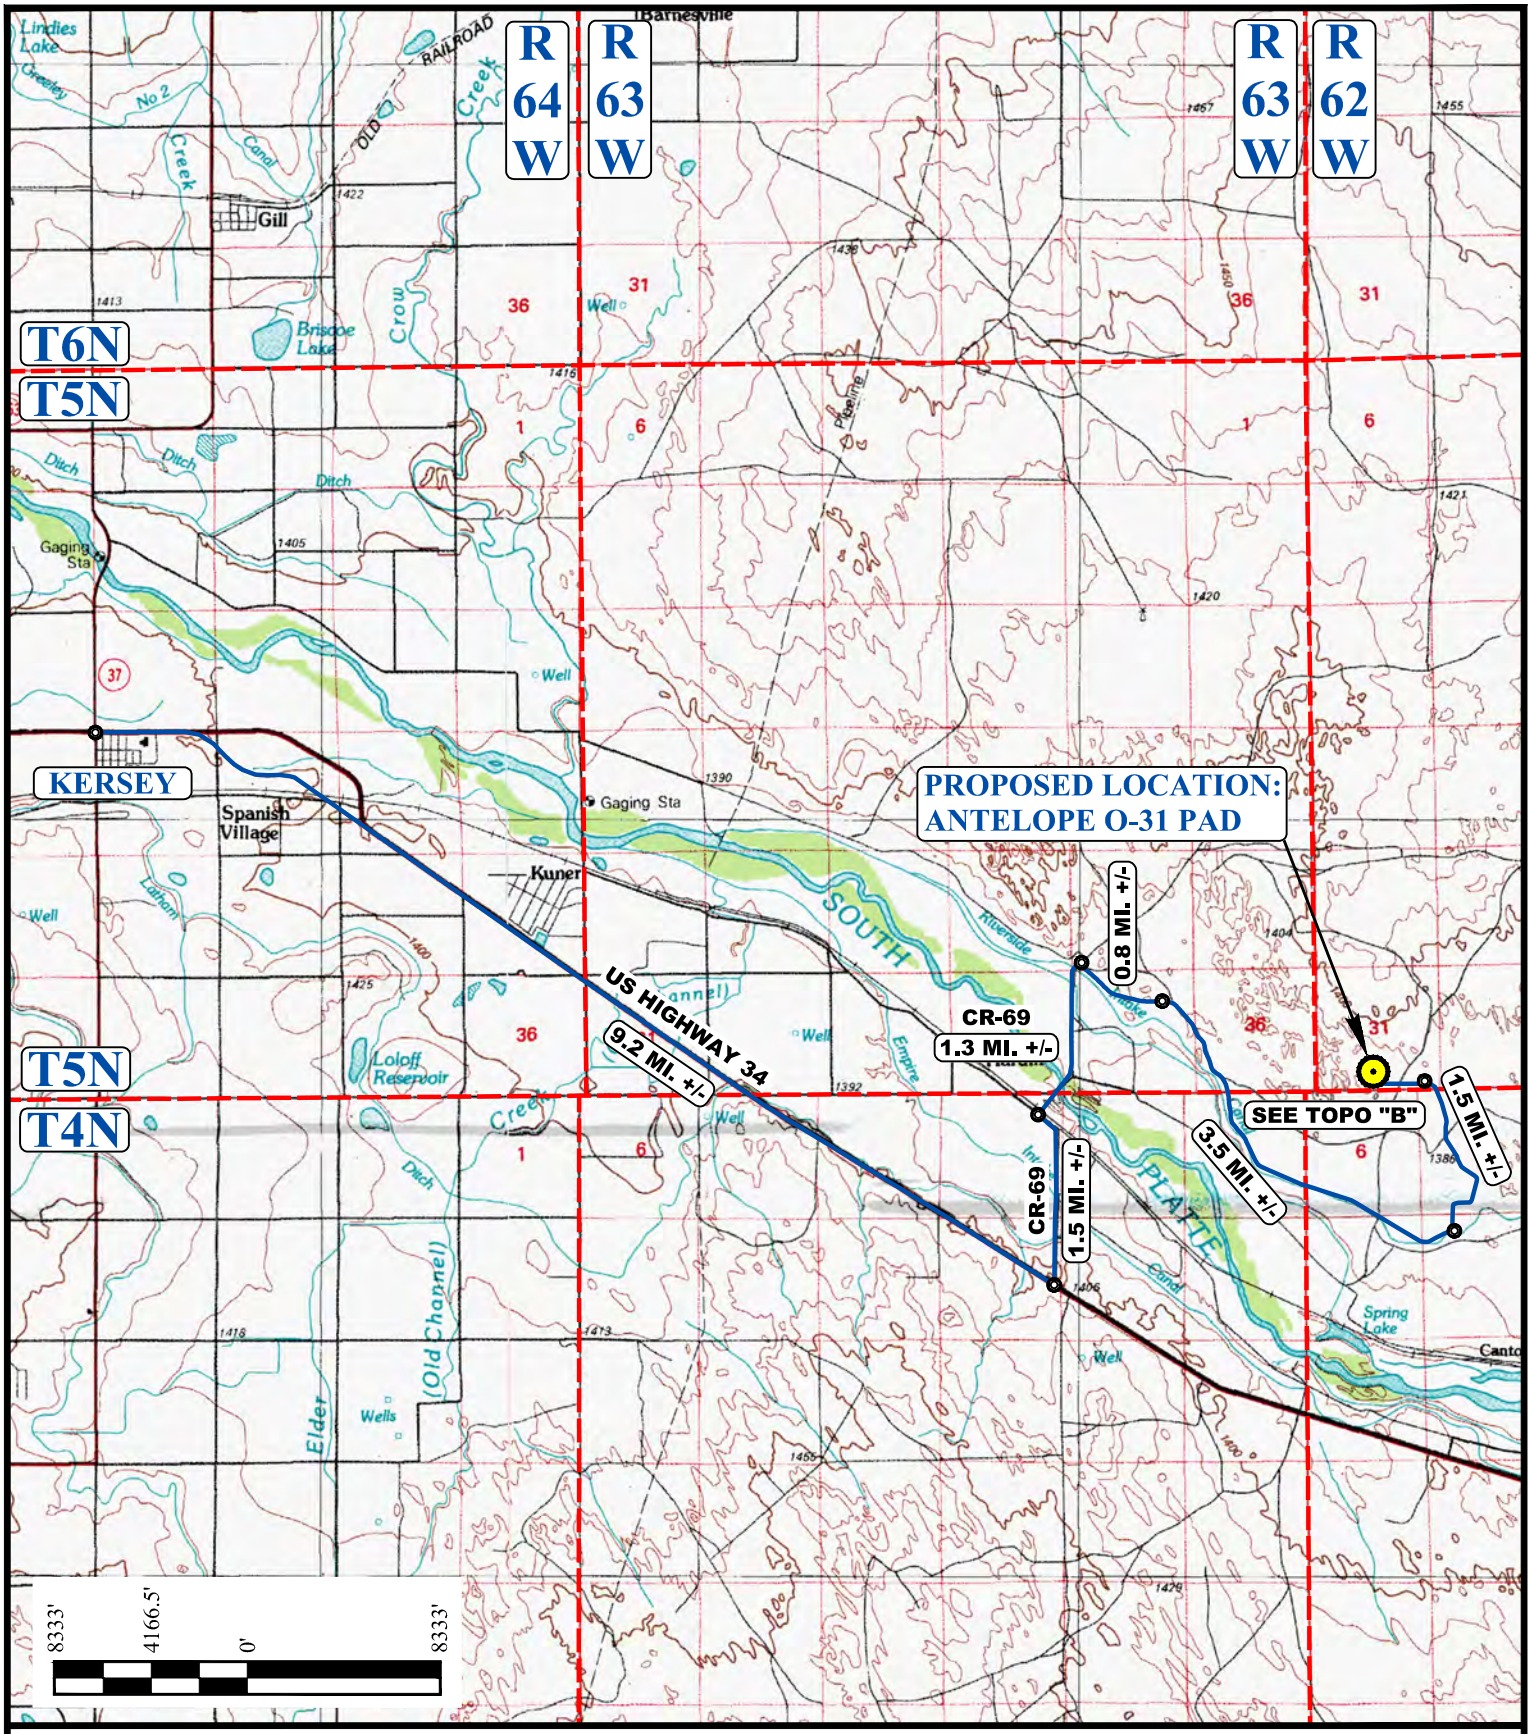


**LEGEND:**

PROPOSED LOCATION

N

# BONANZA CREEK ENERGY OPERATING COMPANY, LLC

ANTELOPE O-31 PAD
SW 1/4 SE 1/4, SECTION 31, T5N, R62W, 6th P.M.
WELD COUNTY, COLORADO

| SURVEYED BY | R.W., Z.R. | 07-16-18 | SCALE |
|---|---|---|---|
| DRAWN BY | J.L.G. | 09-27-18 | 1 : 100,000 |
| ACCESS ROAD MAP | | | TOPO A |

UINTAH ENGINEERING & LAND SURVEYING

UELS, LLC
Corporate Office * 85 South 200 East
Vernal, UT 84078 * (435) 789-1017




NOTE: PARCEL DATA SHOWN HAS BEEN OBTAINED FROM VARIOUS SOURCES AND SHOULD BE USED FOR MAPPING, GRAPHIC AND PLANNING PURPOSES ONLY. NO WARRANTY IS MADE BY UINTAH ENGINEERING AND LAND SURVEYING (UELS) FOR ACCURACY OF THE PARCEL DATA.

**LEGEND:**

EXISTING ROAD

N
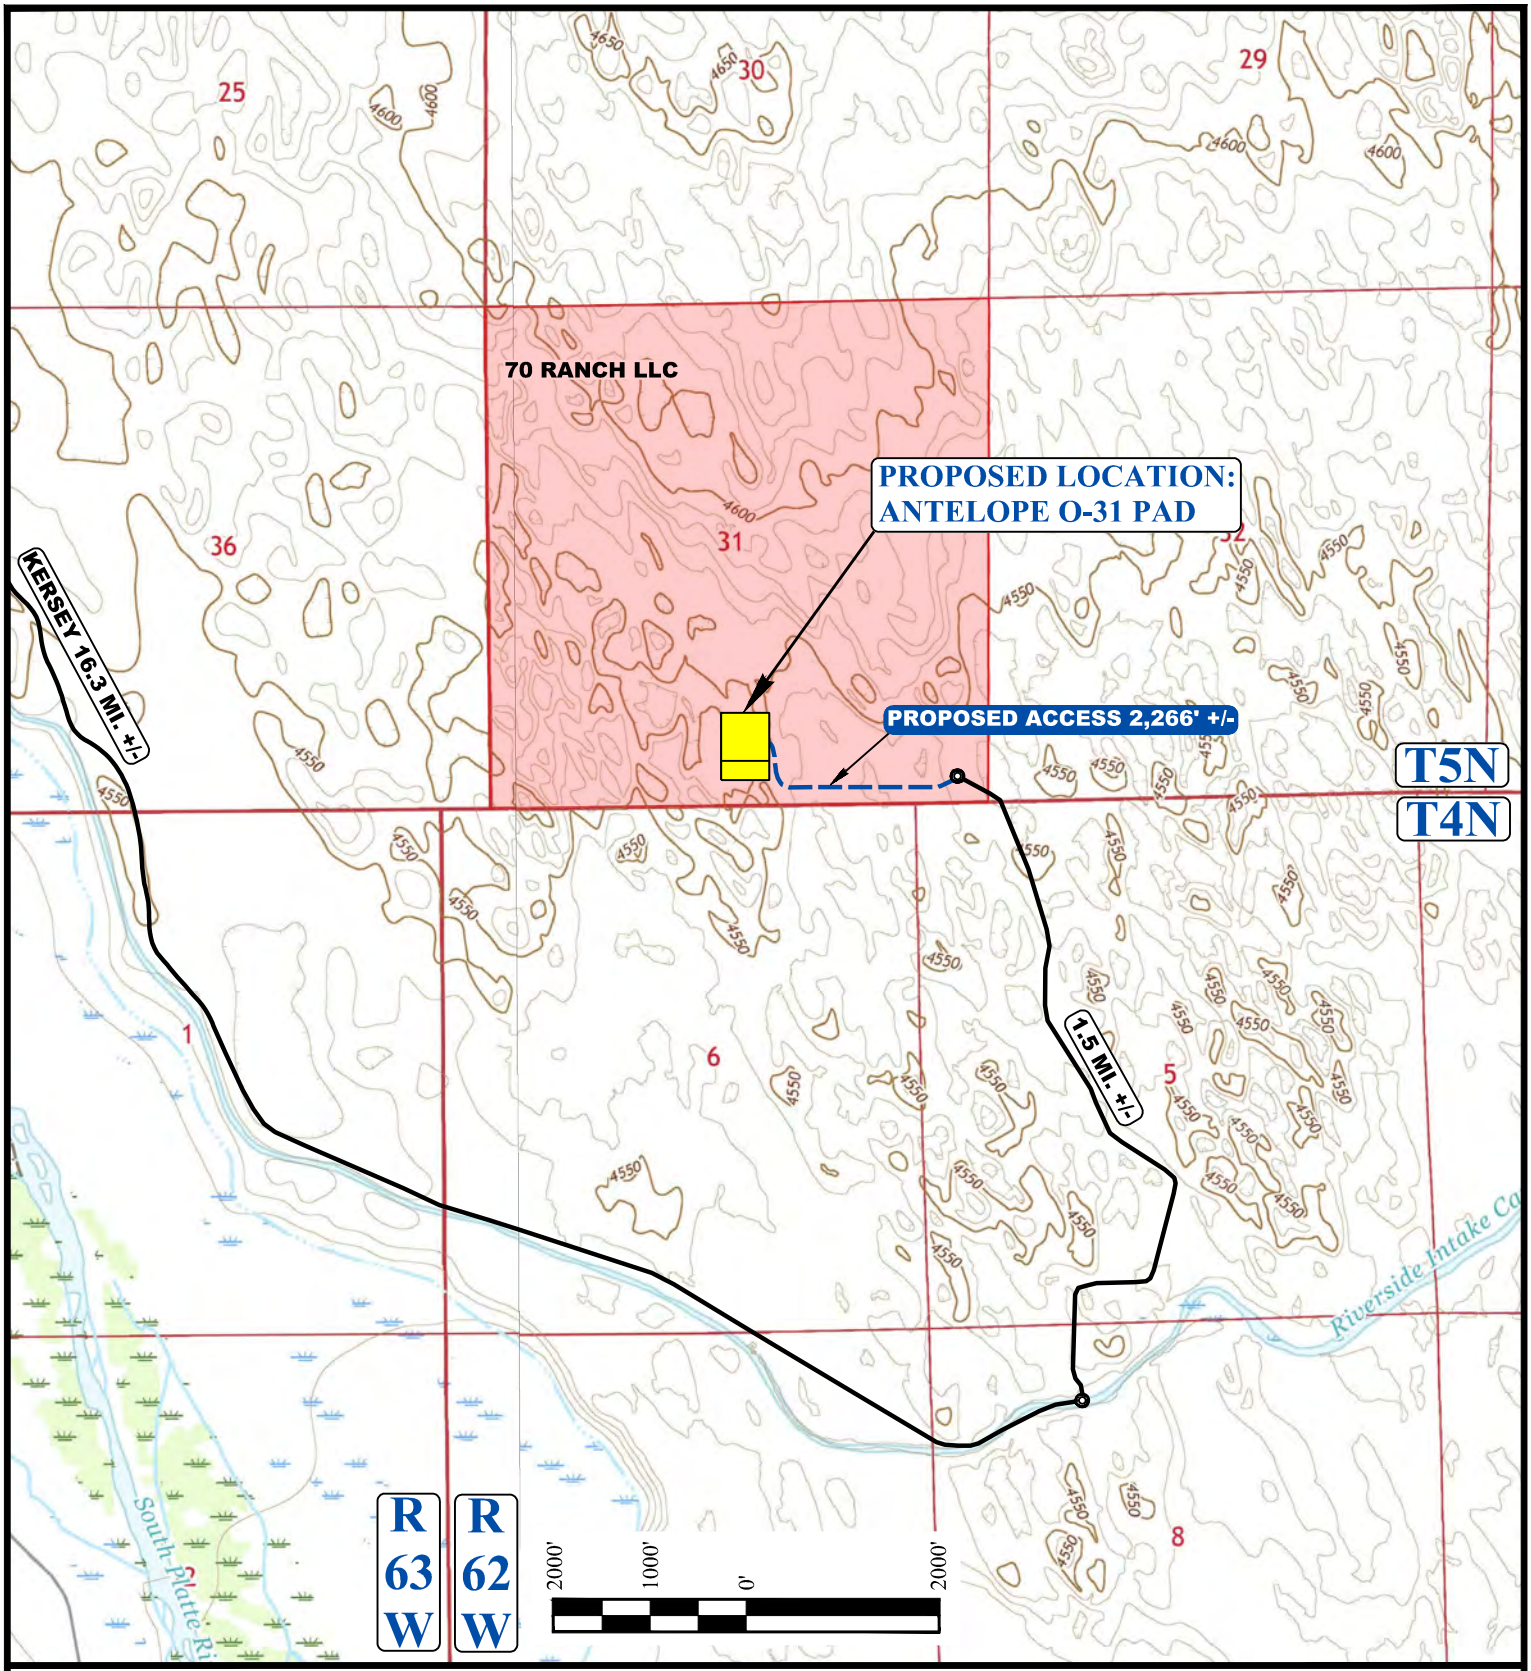
# BONANZA CREEK ENERGY OPERATING COMPANY, LLC

## ANTELOPE O-31 PAD
## SW 1/4 SE 1/4, SECTION 31, T5N, R62W, 6th P.M.
## WELD COUNTY, COLORADO

| SURVEYED BY | R.W., Z.R. | 07-16-18 | SCALE |
|---|---|---|---|
| DRAWN BY | J.L.G. | 09-27-18 | 1 : 24,000 |
| ACCESS ROAD MAP | | | TOPO B |

UINTAH ENGINEERING & LAND SURVEYING

UELS, LLC
Corporate Office * 85 South 200 East
Vernal, UT 84078 * (435) 789-1017