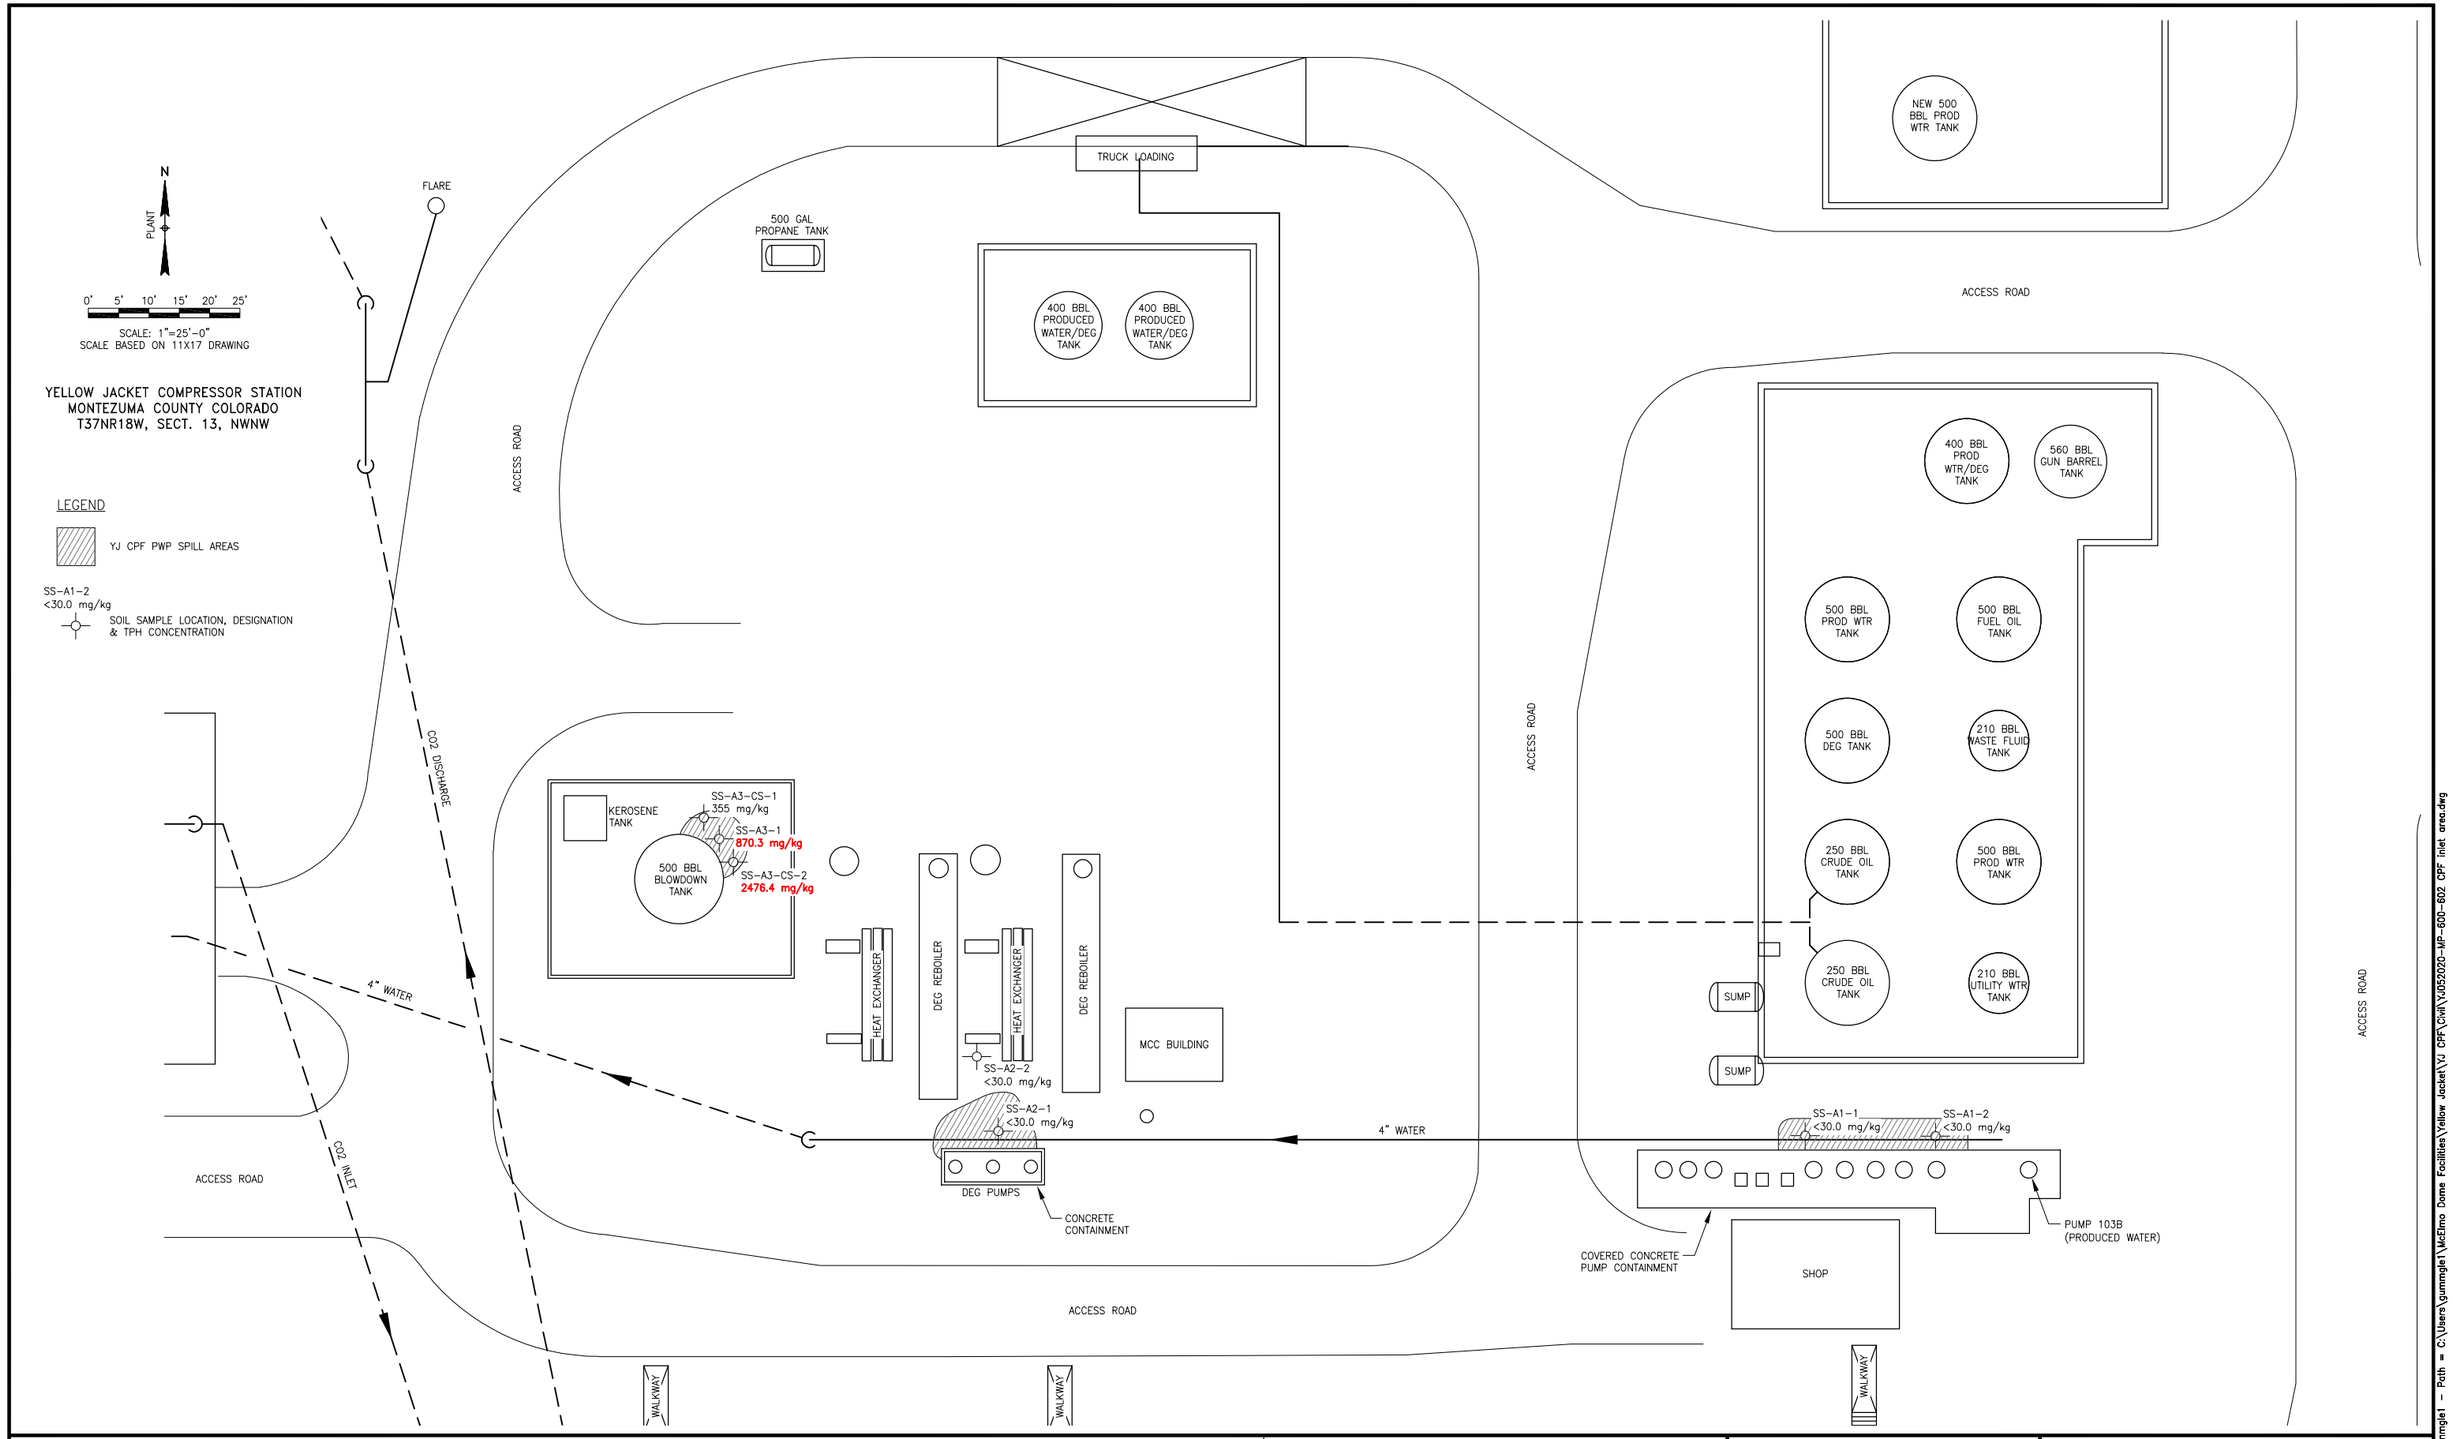

NOTES:

1. ALL HIDDEN LINES SHOWN IS UNDERGROUND PIPING. THE ONLY ABOVE GROUND PIPING IS THE INLET MANIFOLD, FLARE AND METER PIPING

REVISIONS				
A	ISSUED FOR REVIEW	5/6/20	GEG	MH

KINDER MORGAN CO2 COMPANY, L.P.

17801 HWY 491
Cortez, CO 81321

REFERENCE TITLE SHEET DRAWING:

SITE PLAN

YELLOW JACKET CENTRAL PROCESSING FACILITY
FEBRUARY 2020 PRODUCED WATER SPILL AREAS

YELLOW JACKET COMPRESSOR STATION — MONTEZUMA COUNTY, COLORADO

DRAWN BY: GEG 5/6/20	REVIEWED BY:	SCALE: 1"=25'
CHECKED BY:	APPROVED BY:	DRAWING NUMBER YJ052020-MP-600

Jul 09, 2020 - 6:27am by gummgle1 - Path = C:\Users\gummgle1\McElmo Dome Facilities\Yellow Jacket\YJ CPF\Civil\YJ052020-MP-600-602 CPF inlet area.dwg