COUNTY & STATE		WELD COUNTY, COLORADO	
SURVEY		SECTION 19, T-6-N, R-62-W / SECTION 18, T-6-N, R-62-W	
OWNERSHIP FEET/RODS		AE30.006 Wells Ranch 122.8 Feet or 7.44 Rods; AE30.007 Weld County Road 68 63.6 Feet or 3.85 Rods; AE30.008 Wells Ranch 139.0 Feet or 8.42 Rods	

PLAN
SCALE: 1 = 40'

STATIONING

NOTE:
TRACER WIRE WITHIN LENGTH OF BORE SHALL BE INSTALLED THROUGH 1-1/4" HDPE PIPE TO BE PULLED WITH FLEX STELL

86+87.5 HDD ENTRY
87+05.2 TIE-IN @ 5.0' COVER
87+60.4 EXIST. PIPELINE
88+10.3 FENCE
88+14.8 TOP OF SLOPE
88+24.2 TOE OF SLOPE
88+30.0 EDGE OF ROAD
88+41.5 C/L ROAD
88+42.2 SECTION LINE
88+54.4 EDGE OF ROAD
88+60.0 TOE OF SLOPE
88+73.9 FENCE
88+97.0 EDGE OF ROAD
89+13.9 EXIST. WATER LINE
89+23.2 EXIST. PIPELINE
89+37.2 EXIST. PIPELINE
89+90.0 TIE-IN w/ 5.0' COVER
89+90.0 P.I. < 90° RT.
89+96.8 EDGE OF ROAD
90+12.9 HDD EXIT

PROFILE
HORIZONTAL: 1 = 40'
VERTICAL: 1 = 20'

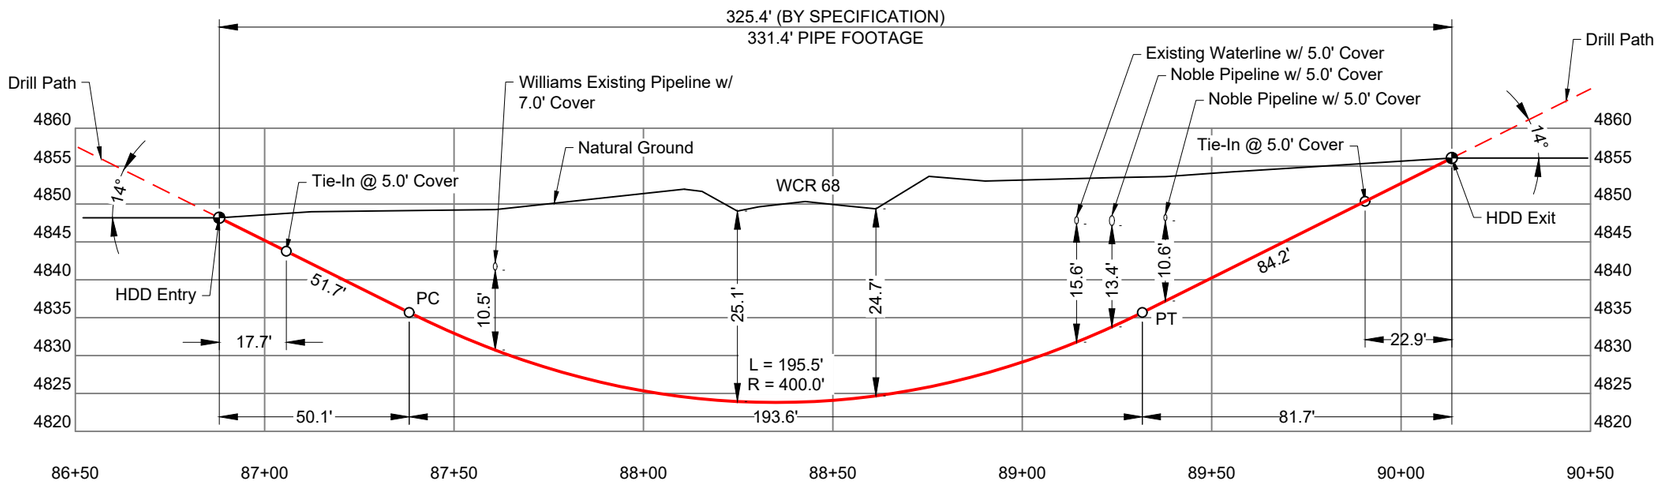

GENERAL INFORMATION

ISSUED FOR CONSTRUCTION

ALL BEARINGS, DISTANCES, AND COORDINATE VALUES CONTAINED HEREON ARE GRID BASED UPON THE COLORADO COORDINATE SYSTEM OF 1983, NORTH ZONE, U.S. SURVEY FEET

WARNING

A REASONABLE ATTEMPT HAS BEEN MADE TO LOCATE ALL UNDERGROUND OBSTRUCTIONS BUT UTILITIES SHOWN HEREON ARE APPROXIMATE ONLY AND THERE MAY ALSO BE OTHER UNDERGROUND UTILITIES THAT ARE NOT SHOWN. IT IS STILL THE CONTRACTORS RESPONSIBILITY TO LOCATE ALL UNDERGROUND FACILITIES WITHIN WORKING AREA. CONTRACTOR MUST CONTACT ONE CALL UTILITY LOCATION SERVICES AND THE OWNERS OF THE UTILITIES TO VERIFY THEIR LOCATION.
THIS DOCUMENT IS FOR CONSTRUCTION PURPOSES ONLY AND IS NOT INTENDED TO BE FILED OF RECORD FOR EASEMENT OR ANY OTHER PURPOSE.

TYPICAL HORIZONTAL DIRECTIONAL DRILL INSTALLATION SHOWN. DRILLING CONTRACTOR SHALL FURNISH FINAL DESIGN

ORIGINAL DOCUMENT SIZE: 11" X 17"

REVISION:

LEGEND

- C/L HDD
- PERMANENT EASEMENT
- TEMPORARY WORK SPACE
- ADDITIONAL TEMPORARY WORK SPACE
- FENCE LINE
- SECTION LINE
- TRACT BORDER
- R.O.W. LINE
- EXISTING PIPELINE
- TOP OF SLOPE
- TOE OF SLOPE
- EDGE OF ROAD
- C/L ROAD
- HDD ENTRY/EXIT

SUMMARY OF MATERIALS

ITEM #	UNITS	DESCRIPTION
HDD	331.4	8" FLEX STEEL PIPE

noble MIDSTREAM SERVICES

TOPOGRAPHIC LOYALTY INNOVATION LEGACY
520 Stacy Court Ste B, Lafayette, CO 80026
303.666.0379 www.topographic.com

ISSUED FOR CONSTRUCTION

PROPOSED HDD
WELD COUNTY ROAD 68
(PRODUCED WATER PIPELINE)

87+29.6 TO 90+55.0

FILE: HDD_AE30_CR68_87+29.6_IFC		REVISION:
DRAFT: SME	CHECK: JH	0
SHEET: 1 OF 1	DATE: 03/30/2020	

G:\GEOSURV\WELDZNORTH\NOBLE MIDSTREAM PARTNERS\AE30 REPLACEMENT\FINAL PRODUCTS\HDD_AE30_CR68_87+29.6_IFC.DWG 5/18/2020 1:40:25 PM jhines