THIS DRAWING AND THE DESIGN IT COVERS ARE CONFIDENTIAL AND REMAIN THE PROPERTY OF ANADARKO PETROLEUM CORPORATION, AND SHALL NOT BE DISCLOSED TO OTHERS OR REPRODUCED IN ANY MANNER OR USED FOR ANY PURPOSE WHATSOEVER EXCEPT BY WRITTEN PERMISSION BY THE OWNER.

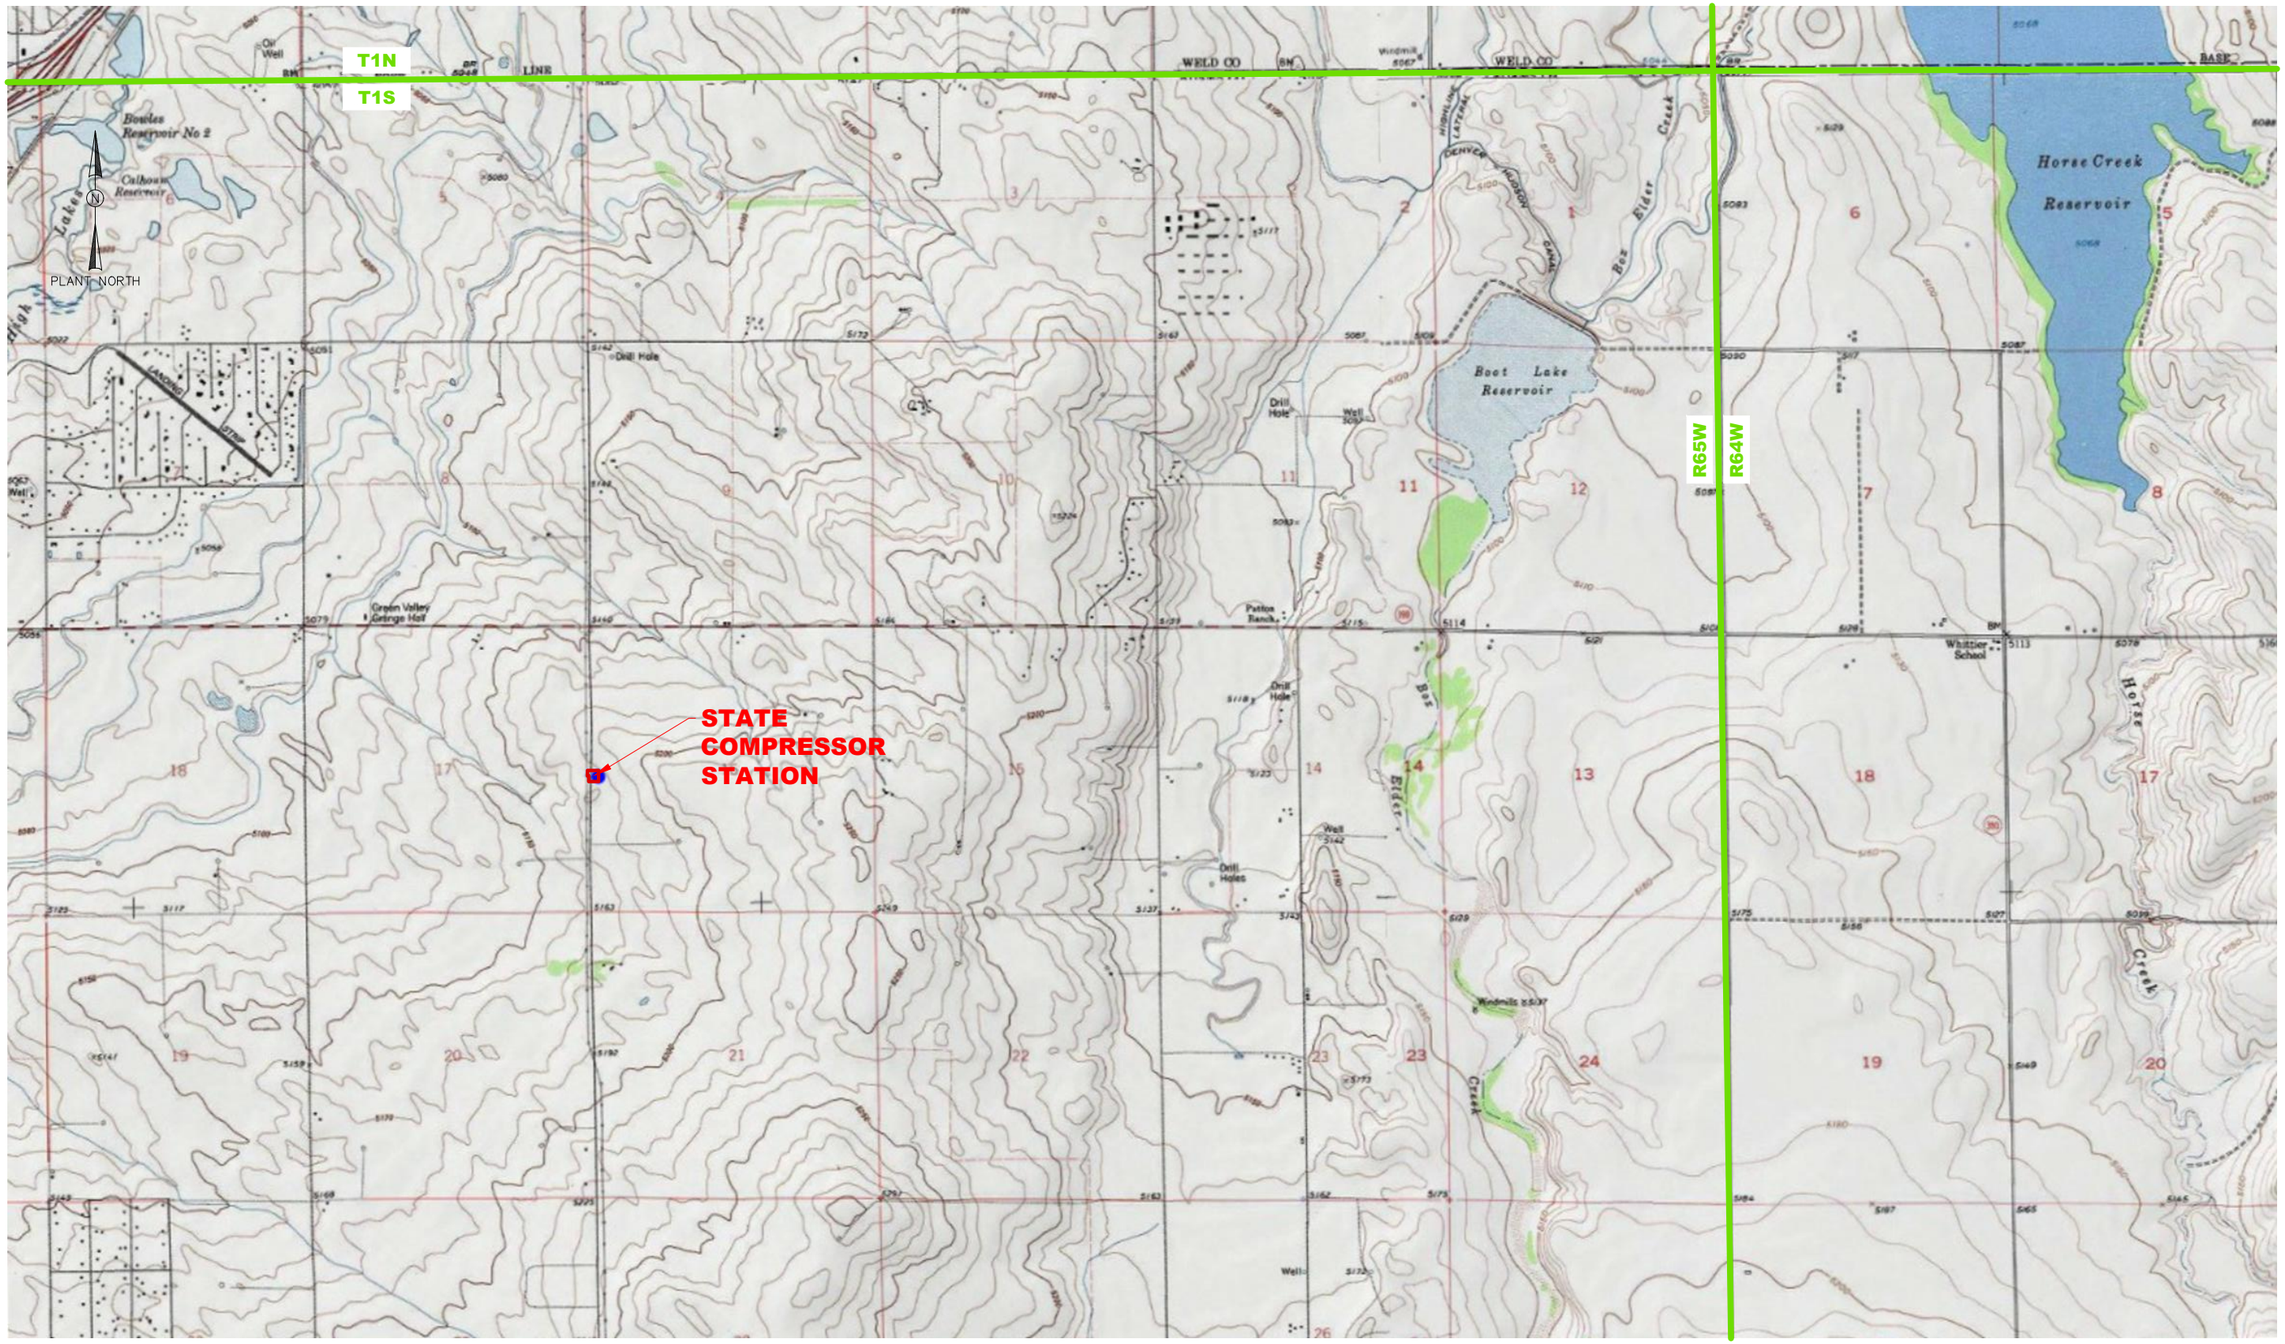

NOTES:

PAD LOCATION

TOWNSHIP/RANGE OUTLINES

REFERENCE DRAWINGS	
DWG. NO.	TITLE

REVISIONS				
NO.	DESCRIPTION	BY / DATE	CHK. / DATE	APPR. / DATE
A	ISSUED FOR REVIEW	JRF 04/25/19	DED 04/25/19	DED 04/25/19

Anadarko Petroleum Corporation

STATE COMPRESSOR STATION

FORM 12 LOCATION SITE PLAN

LAT: 39.964682, LONG: -104.677998

ALIQUOT: NW1/4 SW1/4, SECTION: 16, TOWNSHIP: 1S, RANGE: 65W

DRAWN BY: JRF	CREATION DATE: 04/25/19	AFE No.:
APPROVED: D. DAVID	APPR. DATE:	
SCALE: N.T.S.	DWG. No.: 32-SCS-MP-08010	SHEET No. 1 OF 1 — A

PLOT STYLE: Horizontal

LAST SAVED: 4/25/2019 BY: Hale, Justin (Denver)

F:\E_LOCATION: N:\DWGS\CO\DJ BASIN\STATE_32 (DECOMMISSIONED)\8600 - MAPS & SURVEYS\32-SCS-MP-08010.dwg