Public Service Company of Colorado
Storage Unit #13 (API# 05-087-07488)
NWNW Sec 34, 2N, 60W / Elevation 4699 ft.

Proposed WBD.
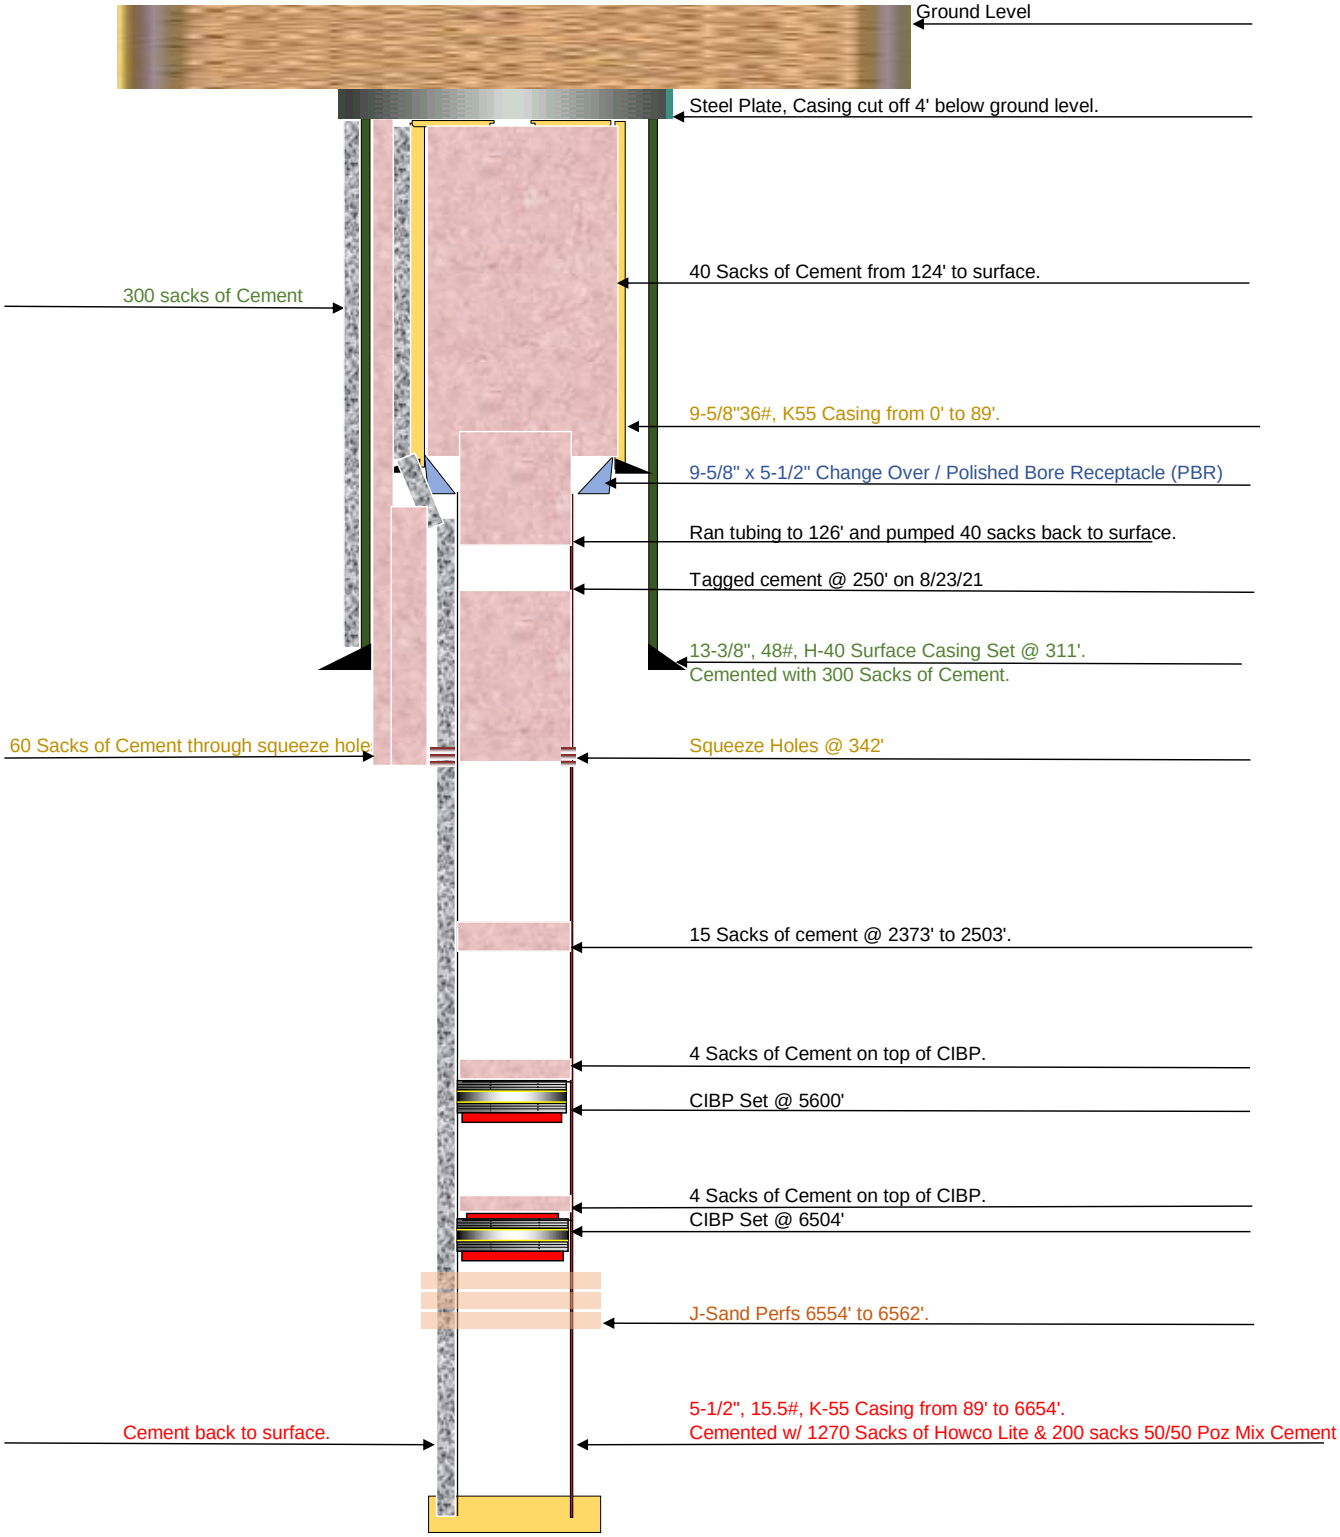
Note: Gray is Old cement, Pink is new cement