Proposed P&A WBD

Well Name: MAGGIE B13-13

Land, Original Hole, 7/26/2022 3:36:27 PM
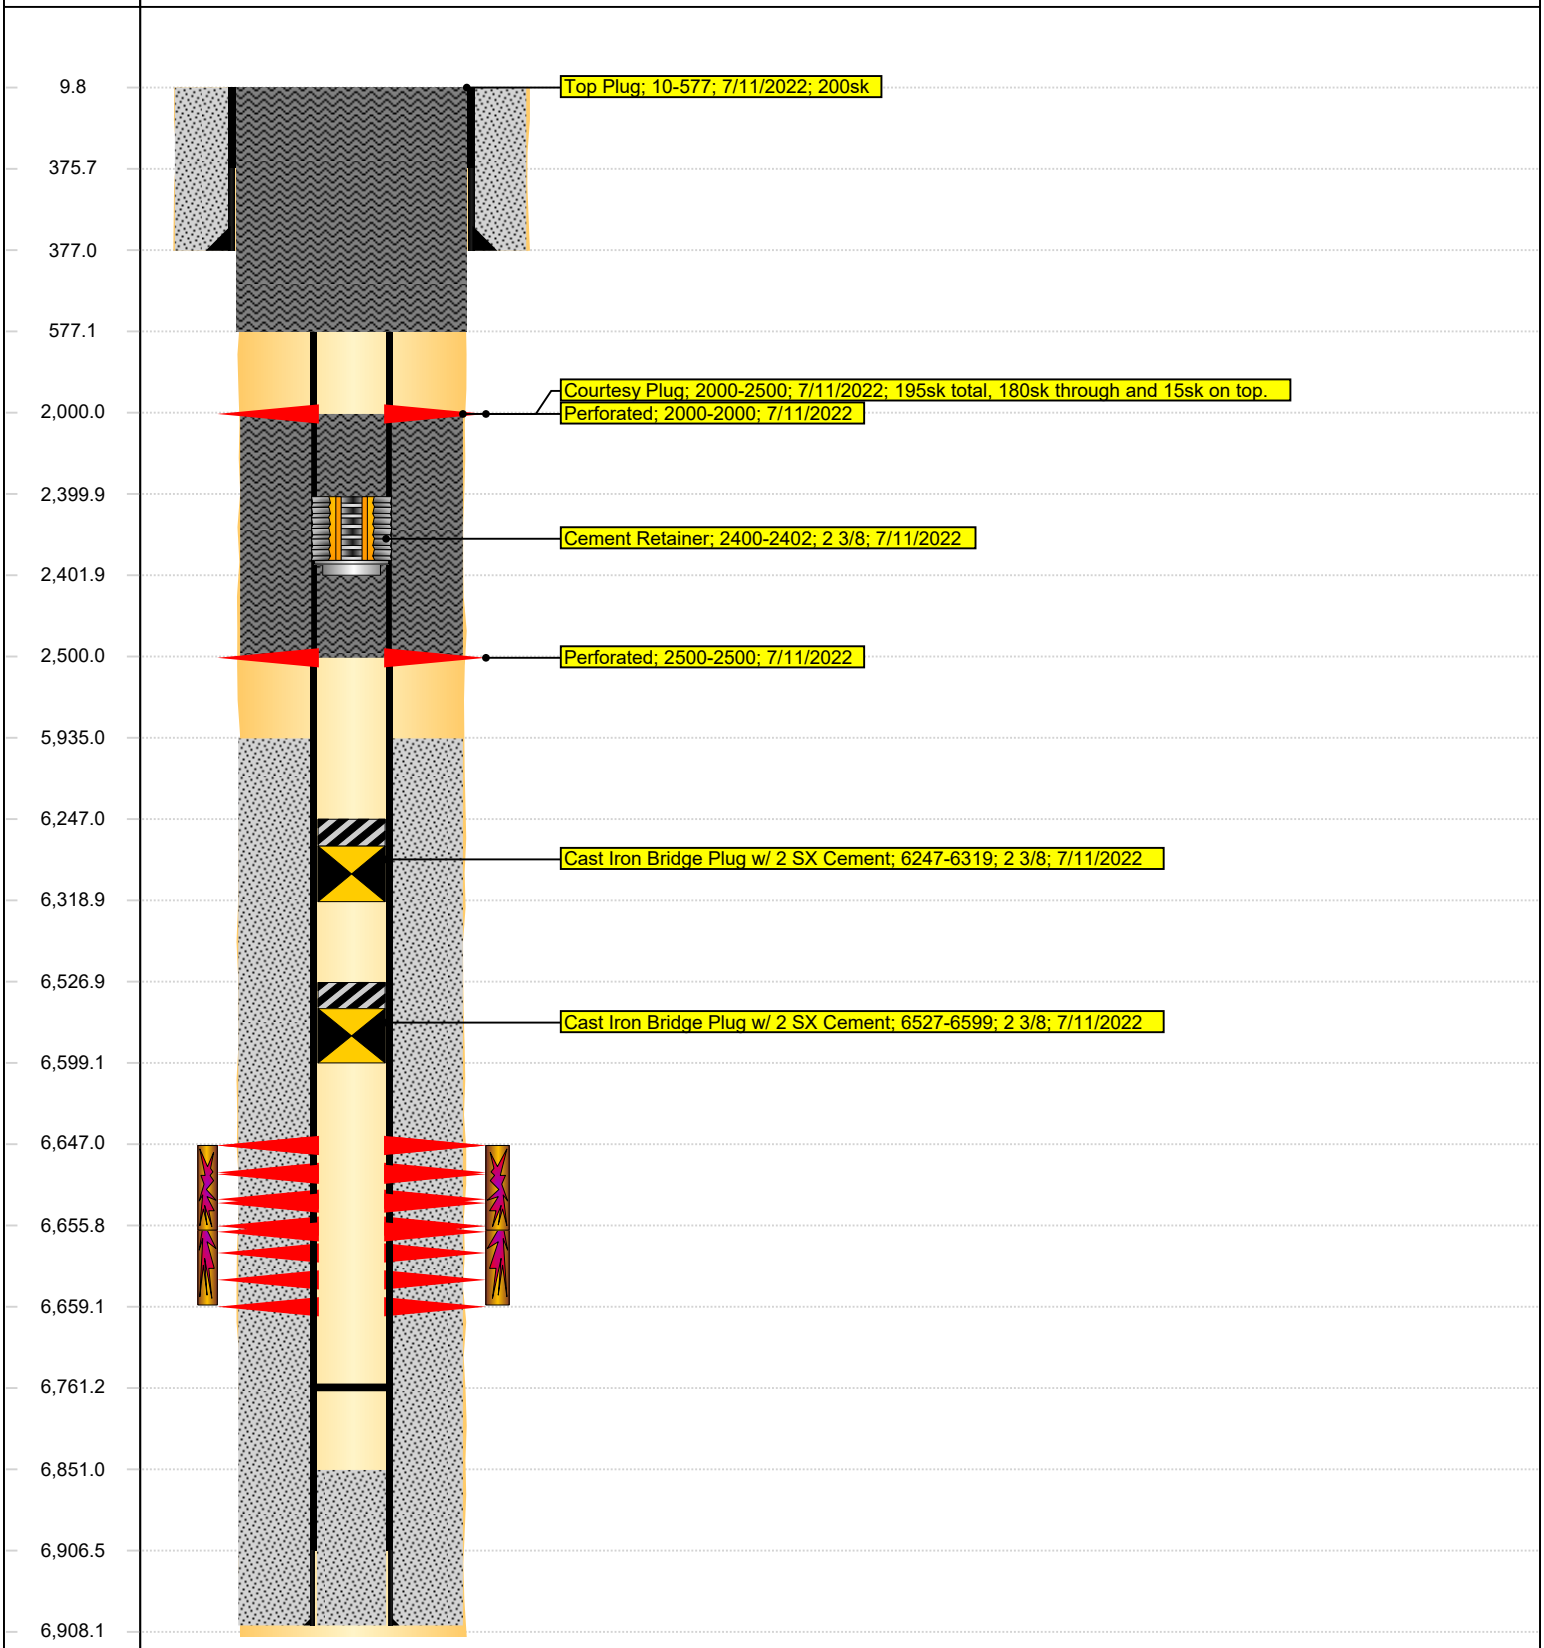
MD (ftKB)	Vertical schematic (proposed)