Proposed P&A WBD

Well Name: FEDERAL PAINT 09-26

Land, Original Hole, 7/26/2022 9:11:41 AM
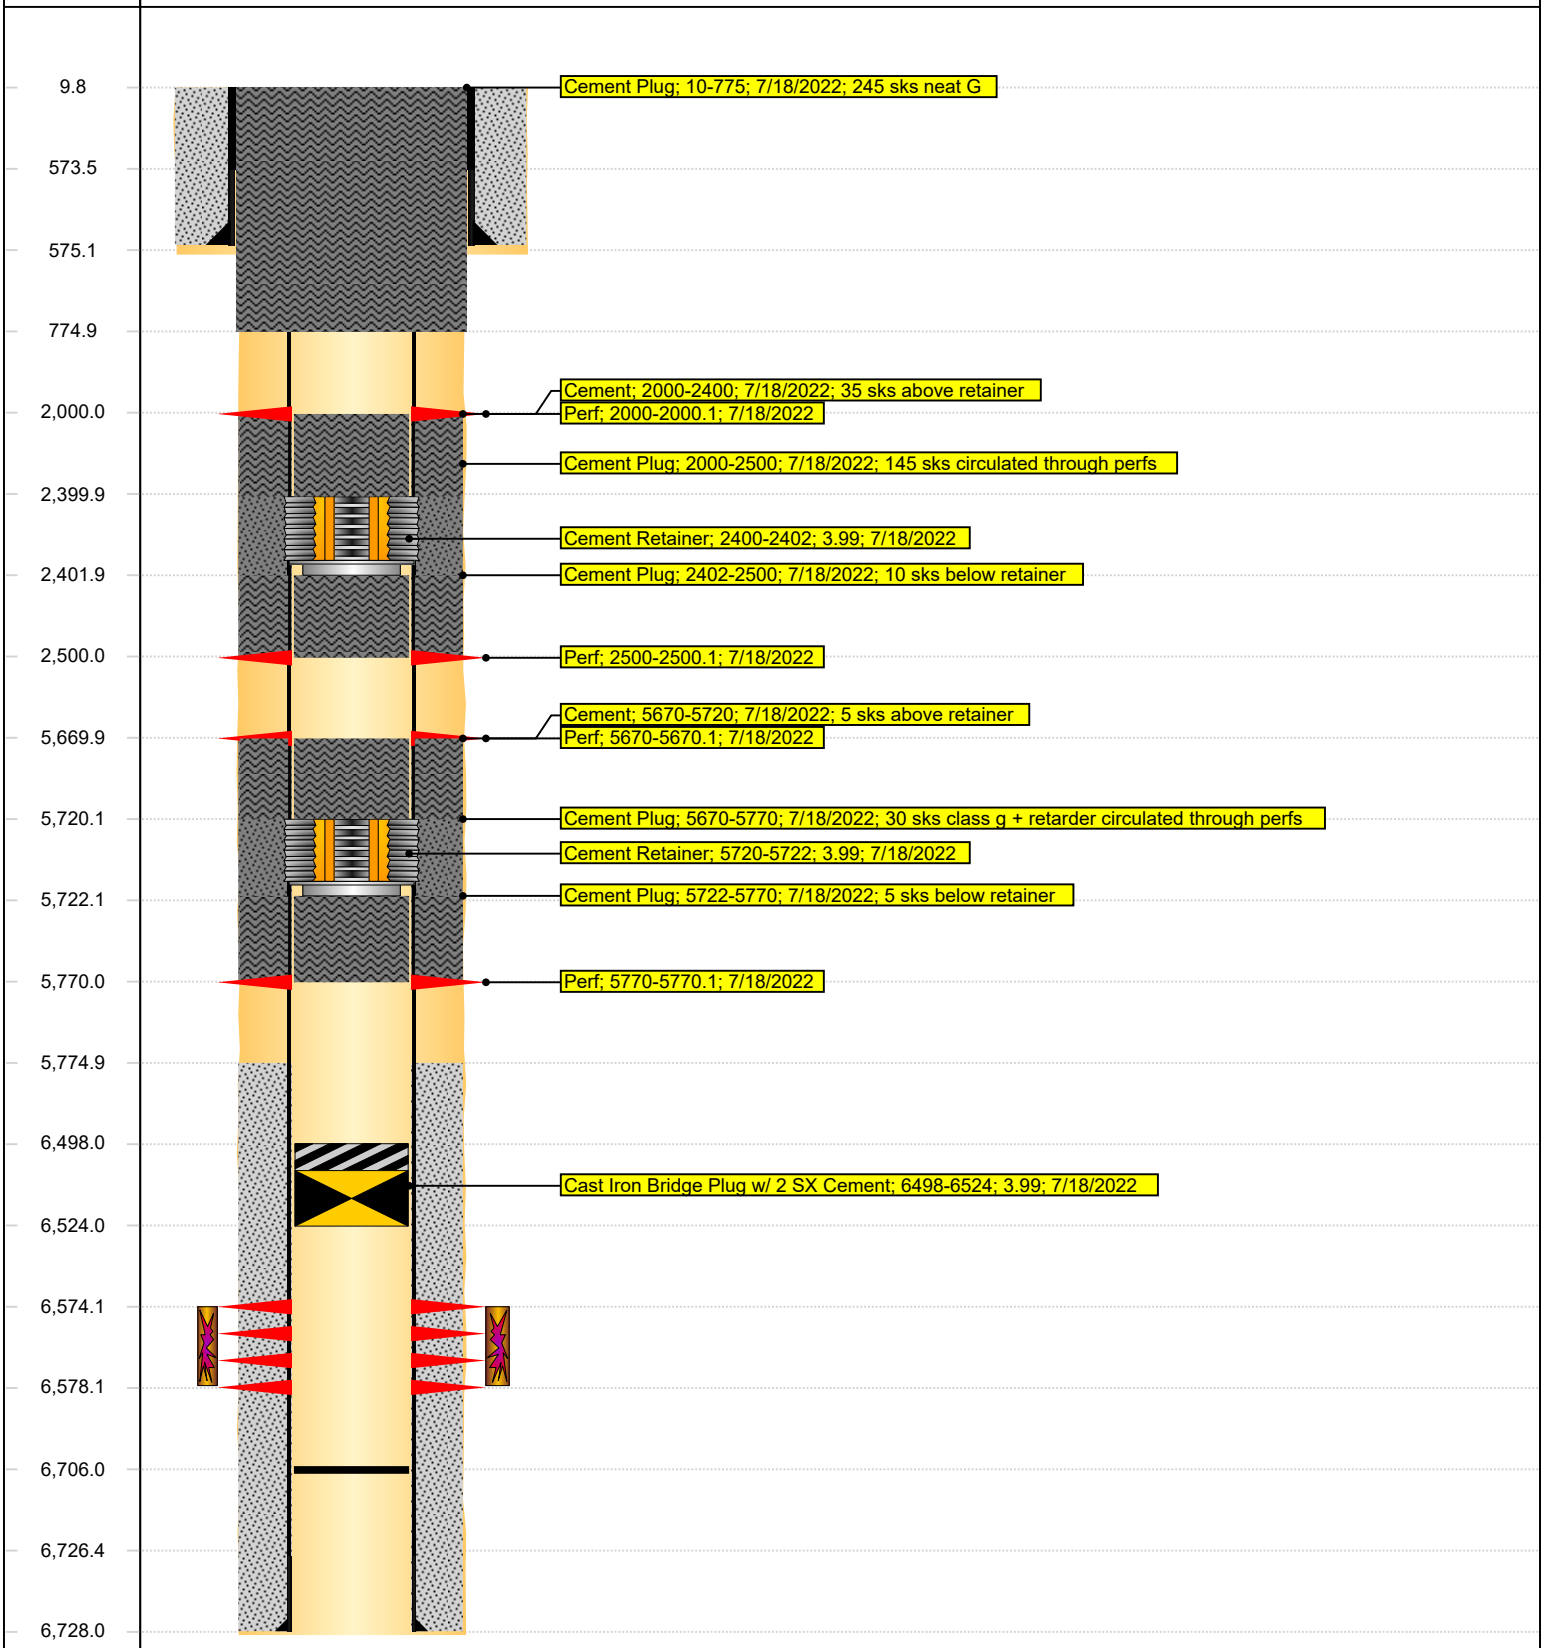
MD (ftKB)	Vertical schematic (proposed)