Proposed P&A WBD

Well Name: RURAL 9-31A

Land, Original Hole, 1/12/2023 1:53:39 PM
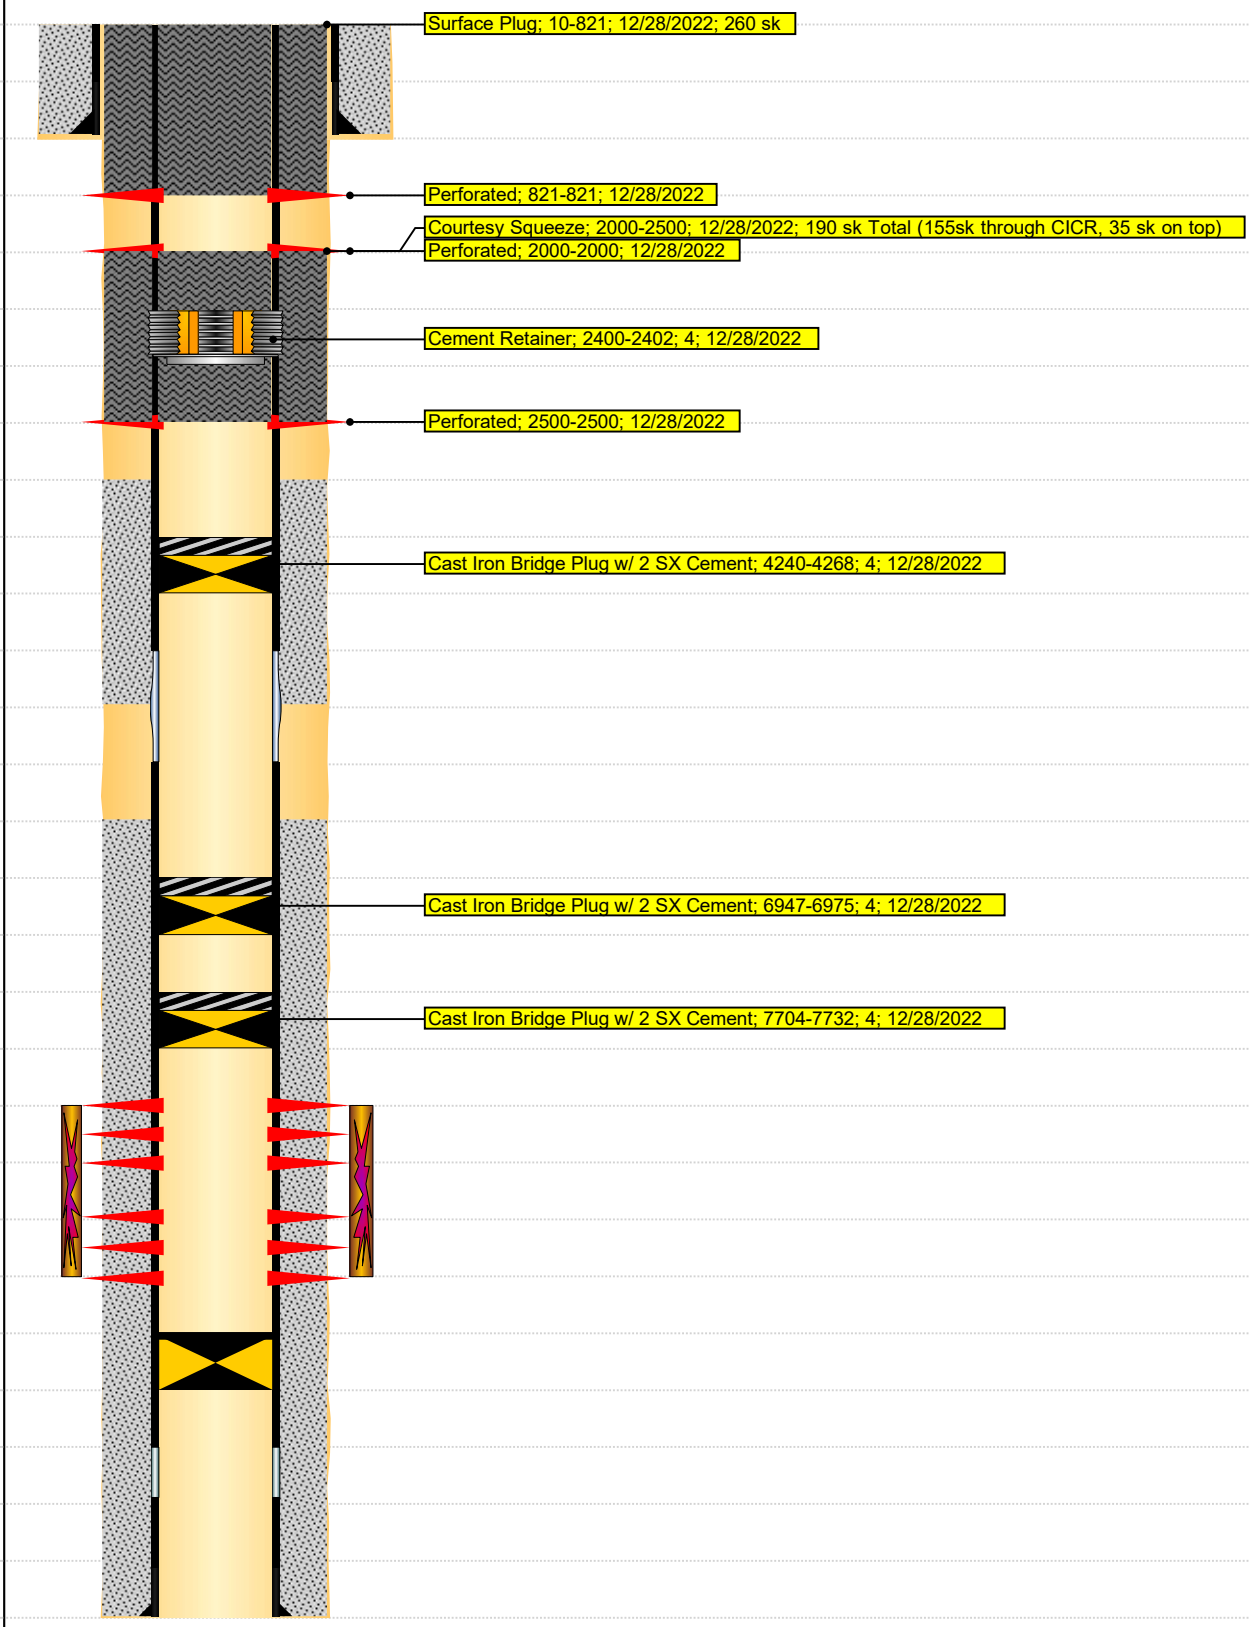
MD (ftKB)	Vertical schematic (proposed)