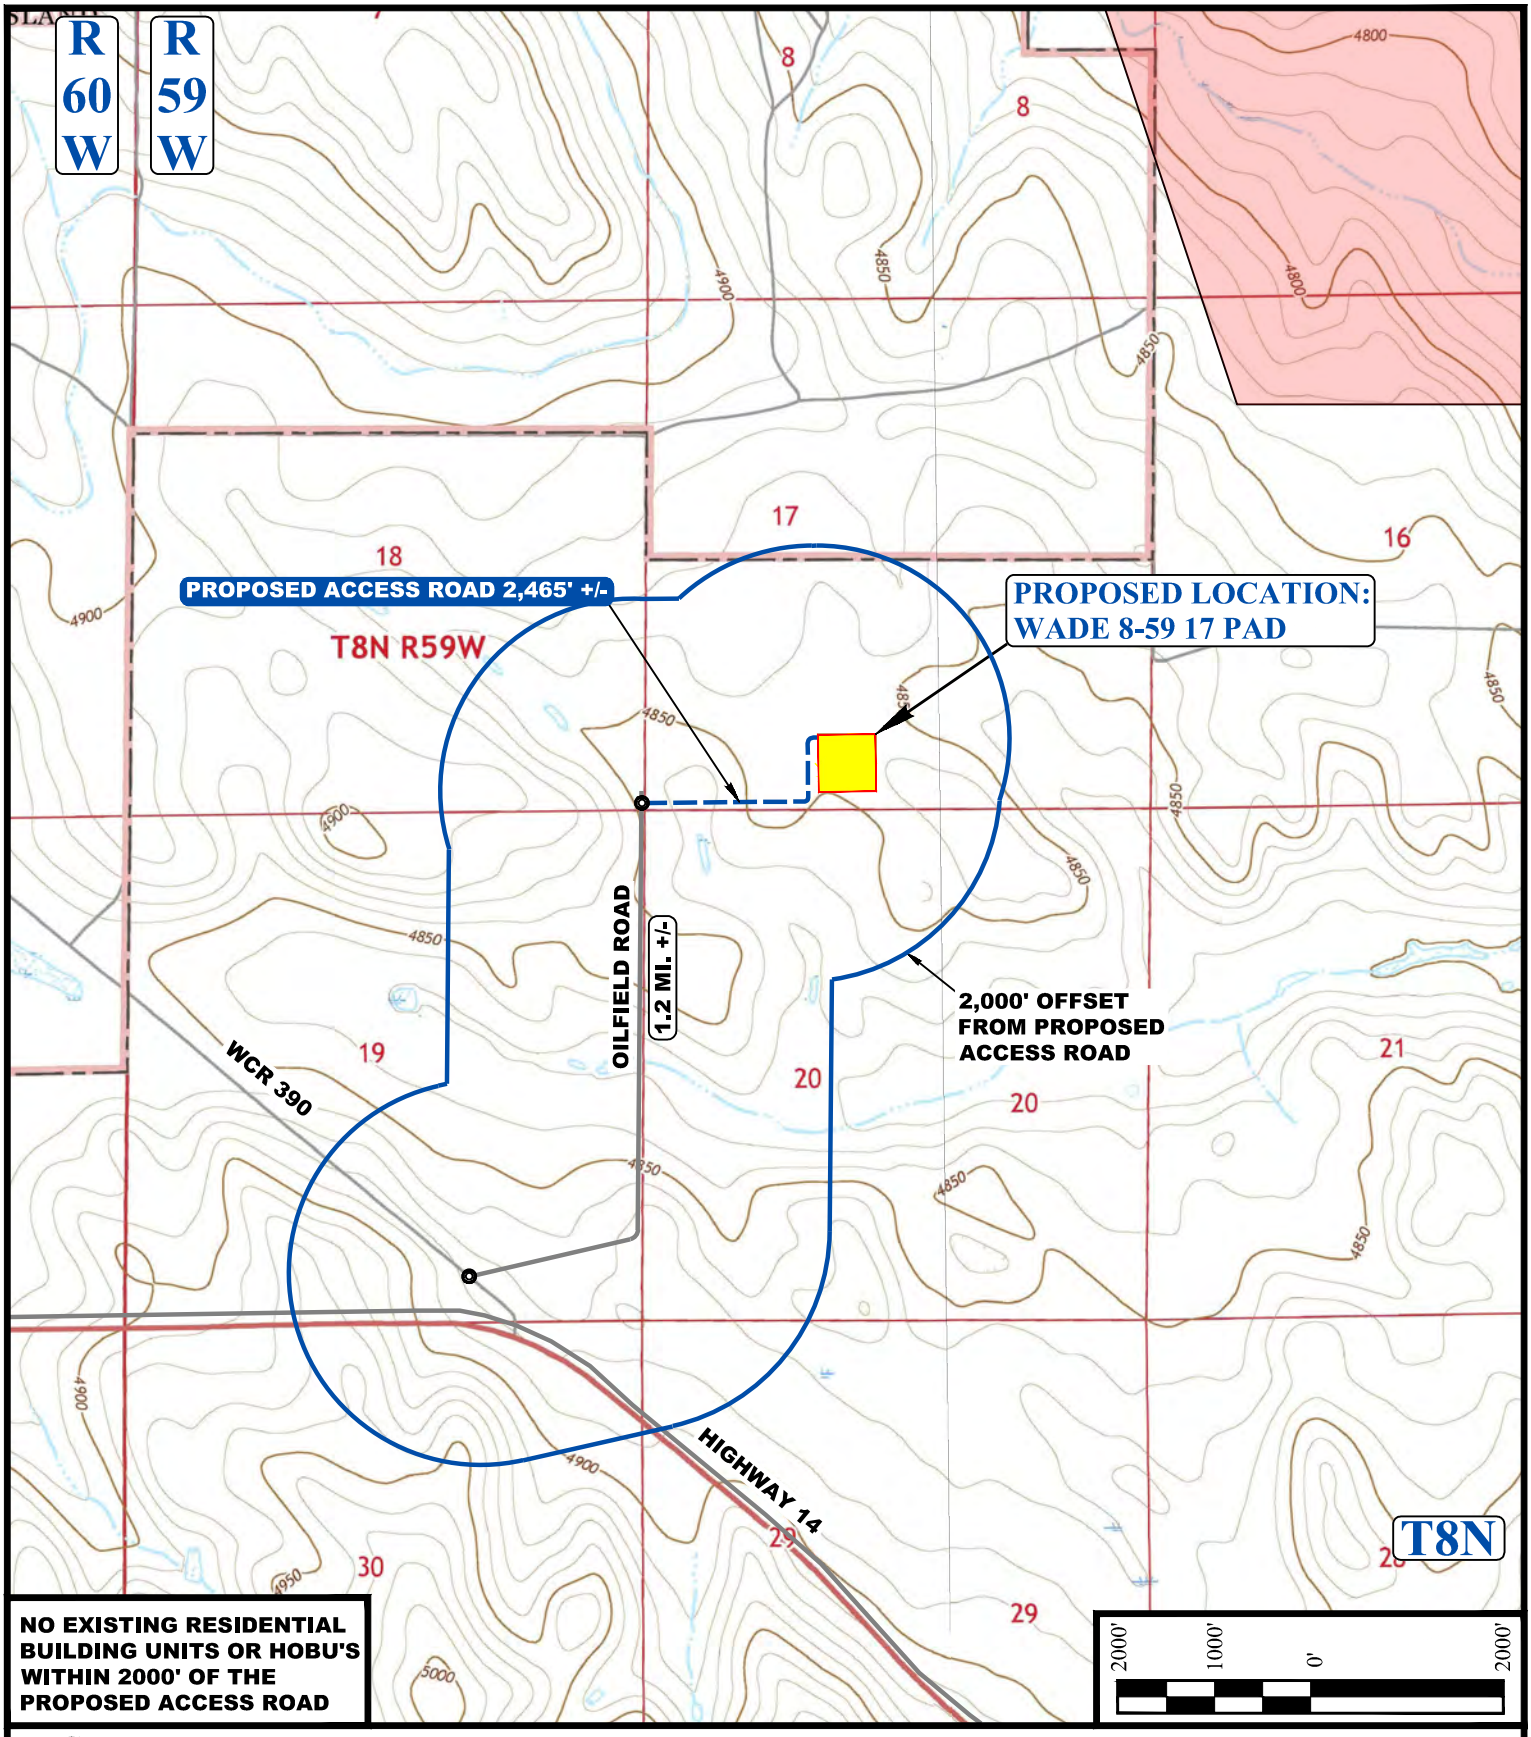

LEGEND:

- EXISTING ROAD
- PROPOSED ACCESS ROAD
- WORKING PAD SURFACE
- MULE DEER SEVERE WINTER RANGE

UELS, LLC
Corporate Office * 85 South 200 East
Vernal, UT 84078 * (435) 789-1017

CIVITAS NORTH, LLC

WADE 8-59 17 PAD
SE 1/4 SW 1/4, SECTION 17, T8N, R59W, 6th P.M.
WELD COUNTY, COLORADO

SURVEYED BY	G.W., O.R.	08-05-22	SCALE
DRAWN BY	K.C.	08-10-22	1 : 24,000

ACCESS ROAD MAP