ACCESS ROAD MAP

REMORA 6 PAD
BLINK 4-63 6-32-1
BISON OIL & GAS IV

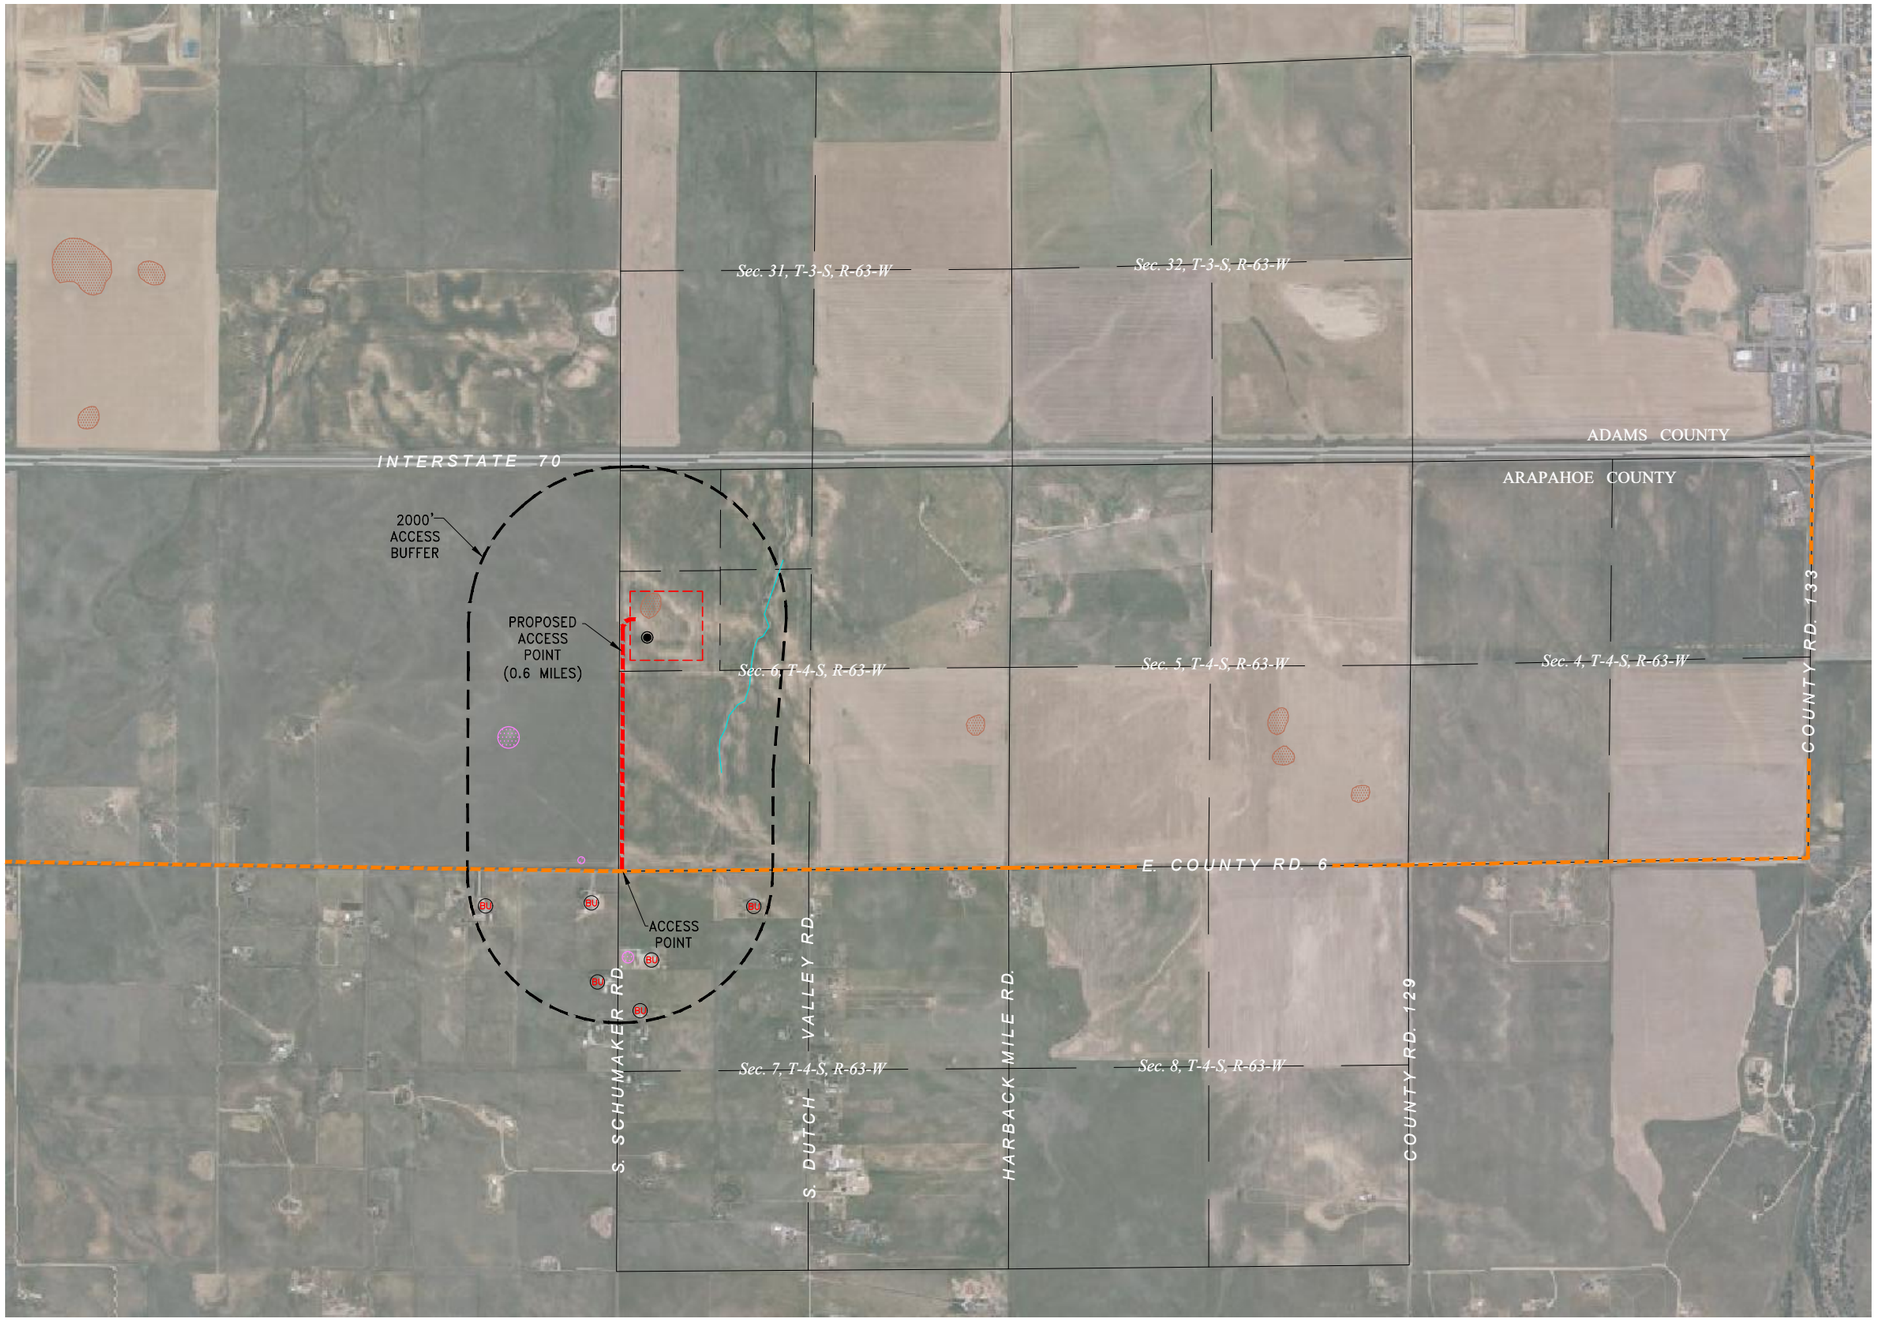

SCALE: 1" = 2000'
0' 1000' 2000'

DRIVING DIRECTIONS TO REMORA 6 PAD:
FROM THE INTERSECTION OF INTERSTATE 70 AND COUNTY RD. 133., DRIVE SOUTH ON COUNTY RD. 133 APPROXIMATELY 1 MILE TO THE INTERSECTION OF E. COUNTY RD. 6 AND MAKE A RIGHT TURN, DRIVE WEST ON E. COUNTY RD. 6 APPROXIMATELY 3 MILES TO THE PROPOSED ACCESS RD. ENTRANCE. THENCE NORTH ALONG PROPOSED ACCESS RD. FOR 0.6 MILES THE REMORA 6 PAD LOCATION.

NOTE 1:
SEE STORMWATER MANAGEMENT PLAN FOR STORM WATER DETAILS
DATA SOURCE: CNHP, COGCC, USFSW, ECOS, CPW, WELD COUNTY ASSESSOR

LEGEND

- PROPOSED WELL
- OIL AND GAS LOCATION
- PUBLIC ROAD
- PROPOSED ACCESS ROAD
- TEMPORARY ACCESS ROAD
- 2000' ACCESS BUFFER
- BU — BUILDING UNIT
- RBU — RESIDENTIAL BUILDING UNIT
- HOBU — HIGH OCCUPANCY BUILDING UNIT
- BMP — VEHICLE TRACKING BMP
- TC — TRAFFIC CONTROL FEATURE
- CG — CATTLE GUARD
- C — CULVERT
- RIPARIAN
- FRESHWATER POND
- RIVERINE
- FRESHWATER EMERGENT WETLAND
- FRESHWATER FORESTED SHRUB WETLAND
- RULE 411.a(1)
- HIGH PRIORITY HABITAT
- NWI - MAPPED OTHER WETLAND

BISON IV OPERATING

Avery LAND SERVICES
Avery Land Services
1321 W. Main St., Suite 522, Sterling, CO 80751

ACCESS ROAD MAP
REMORA 6 PAD
LOCATION DESCRIPTION:
SW ¼ OF NW ¼ (ALSO REFERRED TO AS LOT 3) OF SECTION 6, T-4-S, R-63-W, 6th P.M.
ARAPAHOE COUNTY, COLORADO

Revision	Date	Description

Field Date: 8/25/2023
Drawing Date: 8/29/23
Drawn By: SRC
Sheet Number: 1 OF 1