Section 27
T. 6 S., R. 97 W.

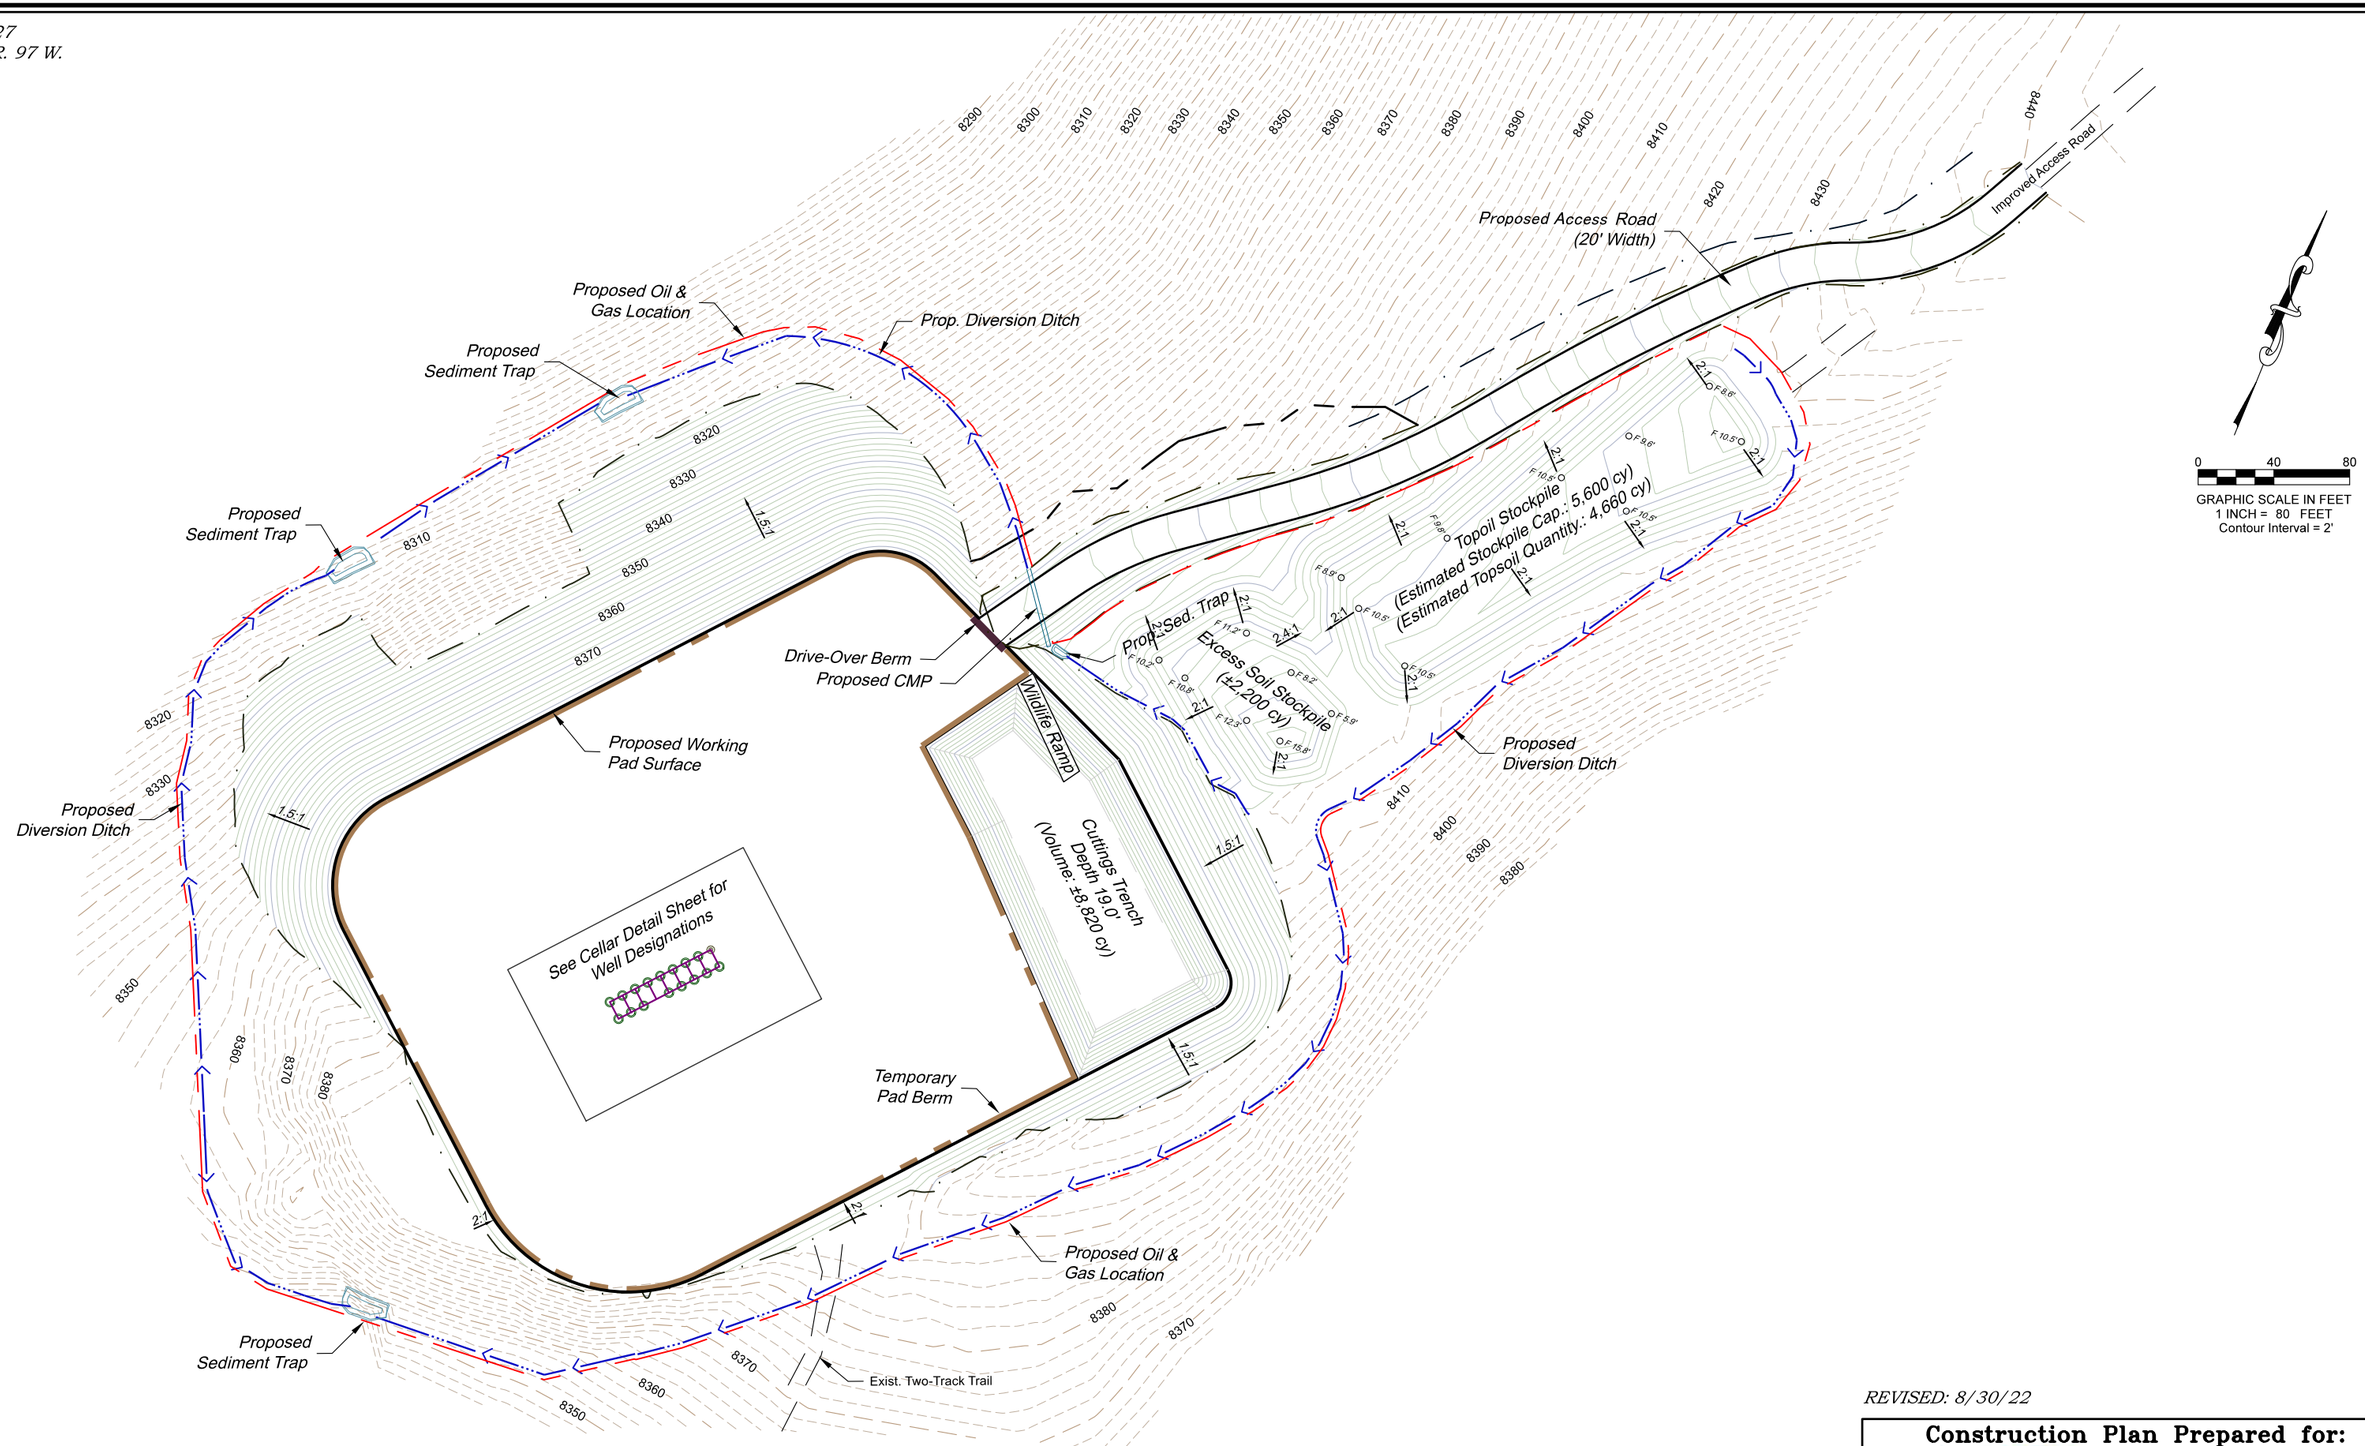

REVISED: 8/30/22

Construction Plan Prepared for:
TERRA
TEP Rocky Mountain LLC

ARCO Deep 1-27 Drill Pad
FINAL CONSTRUCTION GRADING

136 East Third Street
Rifle, Colorado 81650
Ph. (970) 625-1330
Fax (970) 625-2773
BOOKCLIFF Survey Services, Inc.

SCALE:	1" = 80'
DATE:	6/29/22
PROJECT:	TEP Trail Ridge
DFT:	cs

K:\2910 TRAIL RIDGE\Arco Deep 1-27\ARCO Deep 1-27.dwg