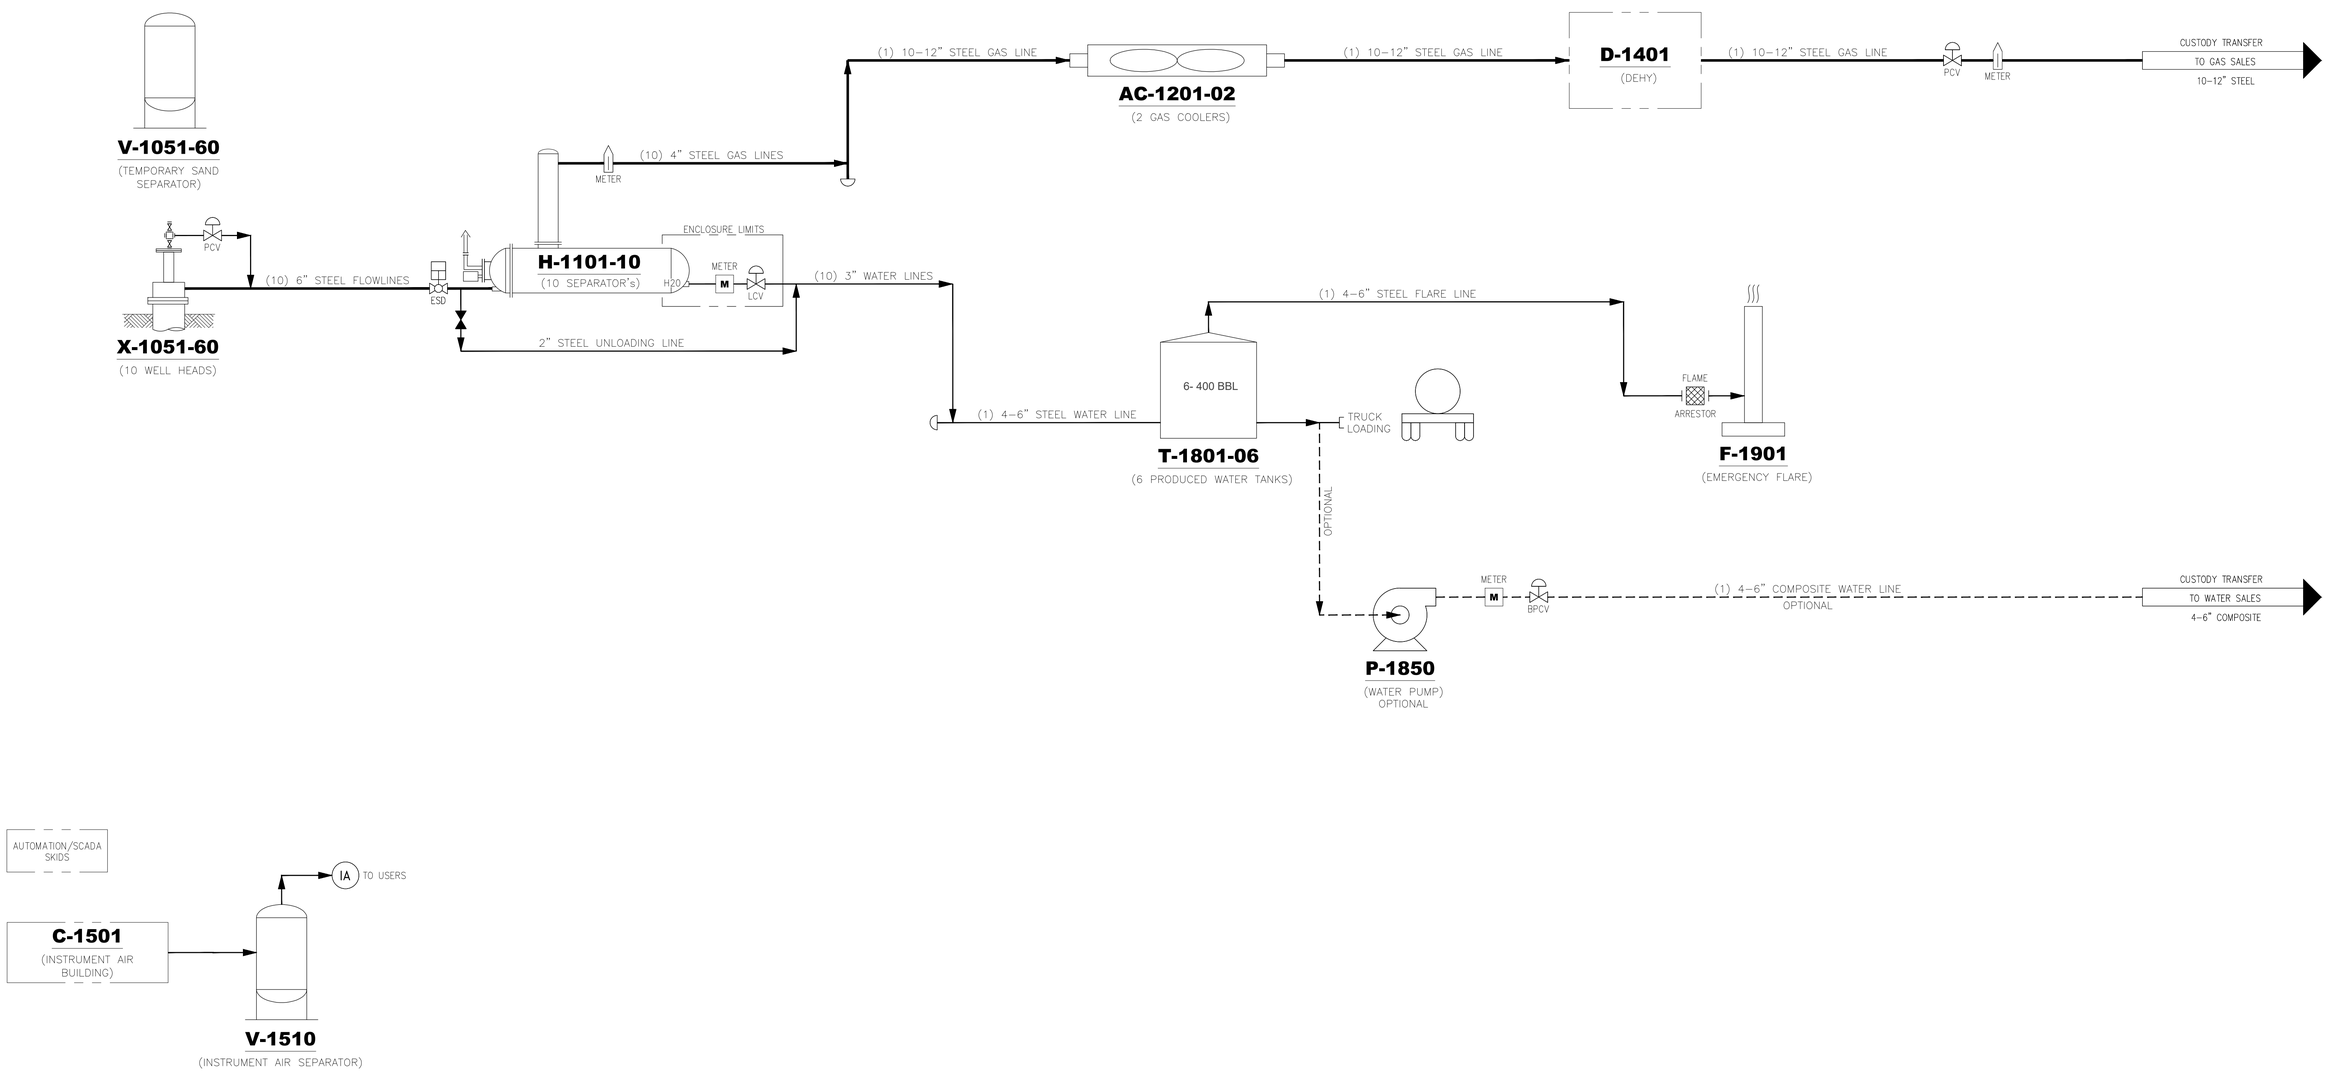


NOTES:

| REFERENCE DRAWINGS | | No | REVISIONS | BY | CHKD | PM | DATE |
|---|---|---|---|---|---|---|---|
| | | B | REVISED FOR CLIENT REVIEW | NJL | NJL | NJL | 10/31/24 |
| | | A | ISSUED FOR CLIENT REVIEW | NJL | NJL | NJL | 10/31/24 |

CATAMOUNT ENERGY PARTNERS

OUTPOST WELL PAD
PROCESS FLOW DIAGRAM

| PROJ. NUMBER | DRAWING NUMBER | SCALE | REVISION |
|---|---|---|---|
| | CATA-OP-PFD-1000 | NONE | B |