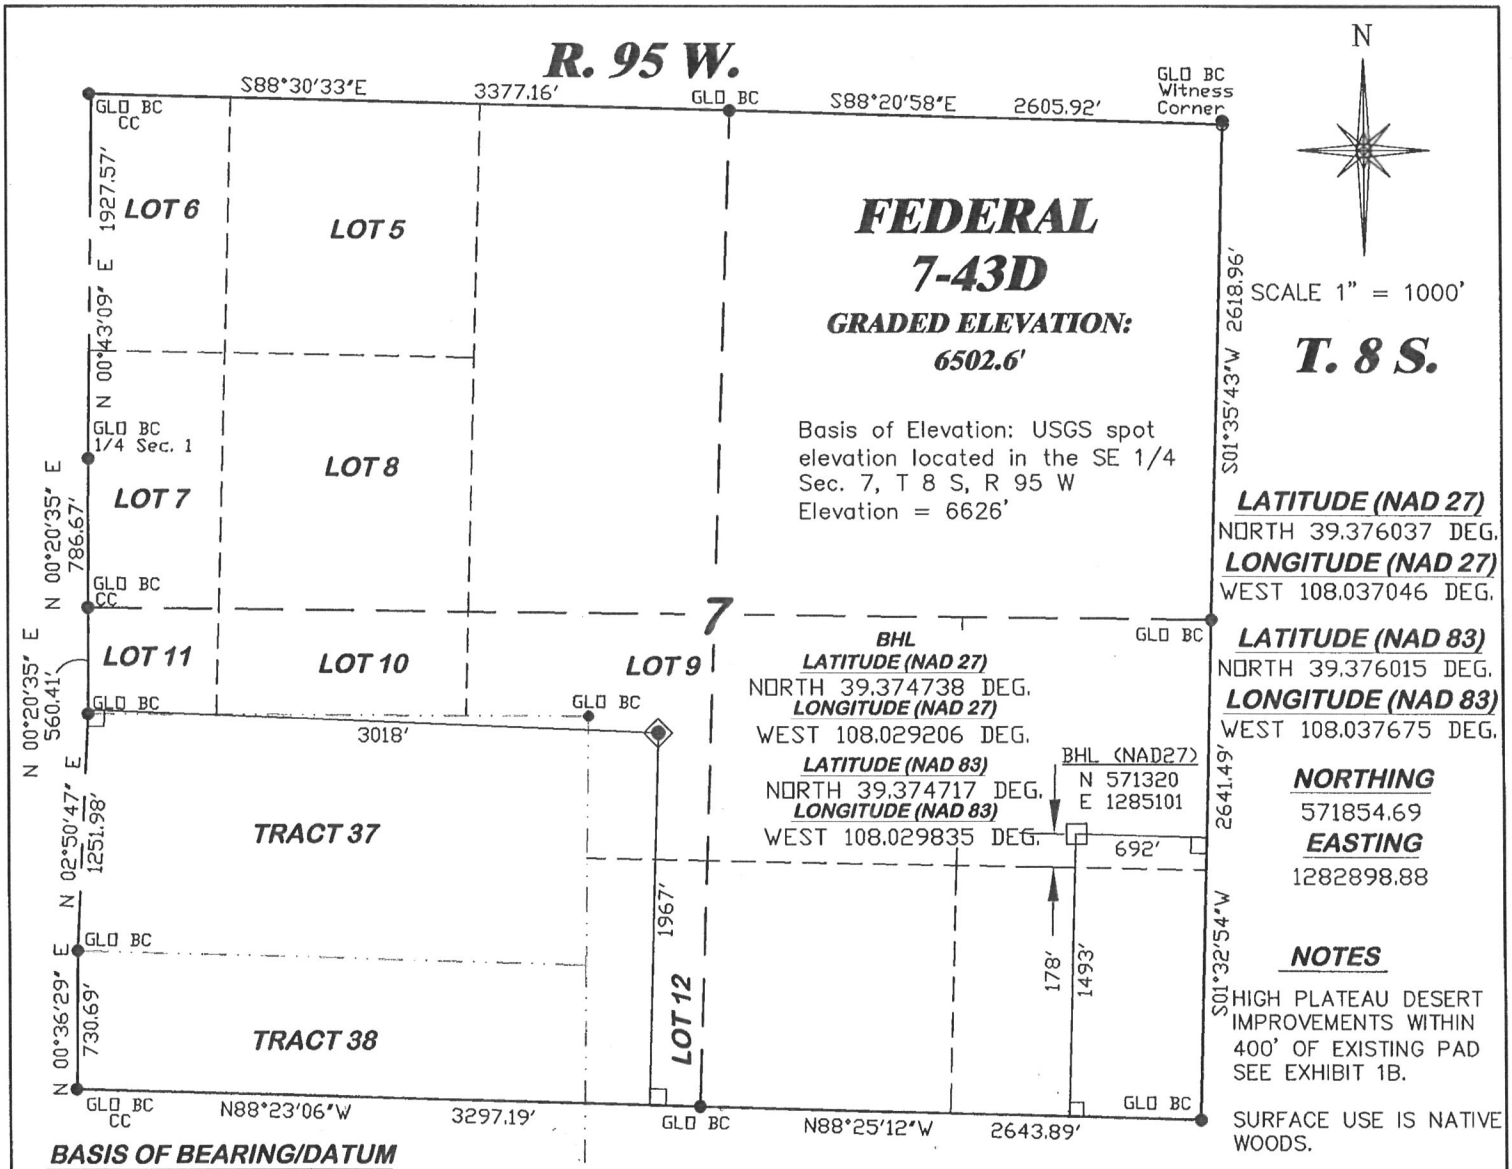

NOTES

HIGH PLATEAU DESERT IMPROVEMENTS WITHIN 400' OF EXISTING PAD SEE EXHIBIT 1B.

SURFACE USE IS NATIVE WOODS.

GPS OPERATOR John Richardson OBSERVED A PDOP OF 2.3.

ALL GPS OBSERVATIONS ARE IN COMPLIANCE WITH COGCC RULE NO. 215.

BASIS OF BEARING/DATUM

SPCS CO CENTRAL NAD 27, BASED ON NGS TRIG. STATION "FABER"
THE BASIS OF BEARINGS FOR THIS SURVEY IS REFERENCED TO THE SOUTH LINE OF THE SE¼ OF SECTION 7, BEING MOUMENTED AS SHOWN AND BEARING N 88° 25' 12" W.

SURVEYOR'S STATEMENT

I, Ronald C. Rennke, an employee and agent on behalf of D.R. GRIFFIN & ASSOCIATES, INC. state the plat hereon is a correct representation of a survey made under my supervision on July 24, 2009 of the shown Federal 7-43D and is staked on the ground as shown on this plat.

11/08/09

Ronald C Rennke

COLORADO PLS No. 37065

LEGEND

- ◈ WELL LOCATION
- ☐ BOTTOM HOLE LOC. (APPROX)
- ● FOUND MONUMENT
- ∟ DENOTES 90° TIE

SGV 7K PAD

DRG RIFFIN & ASSOCIATES, INC.
(307) 362-5028
1414 ELK ST., ROCK SPRINGS, WY 82901

DRAWN: 11/06/06 - SC	SCALE: 1" = 1000'
REVISED: 11/6/09 - WWG	DRG JOB No. 14045
REVISED TITLE BLOCK	EXHIBIT 1

LOCATION DRAWING 10 OF 14

PLAT OF DRILLING LOCATION FOR NOBLE ENERGY, INC.

3018' F/WL & 1967' F/SL, SECTION 7, T. 8 S., R. 95 W., 6th P.M. GARFIELD COUNTY, COLORADO