WELL LOCATION CERTIFICATE

SECTION 10, TOWNSHIP 4 NORTH, RANGE 67 WEST, 6TH P.M.

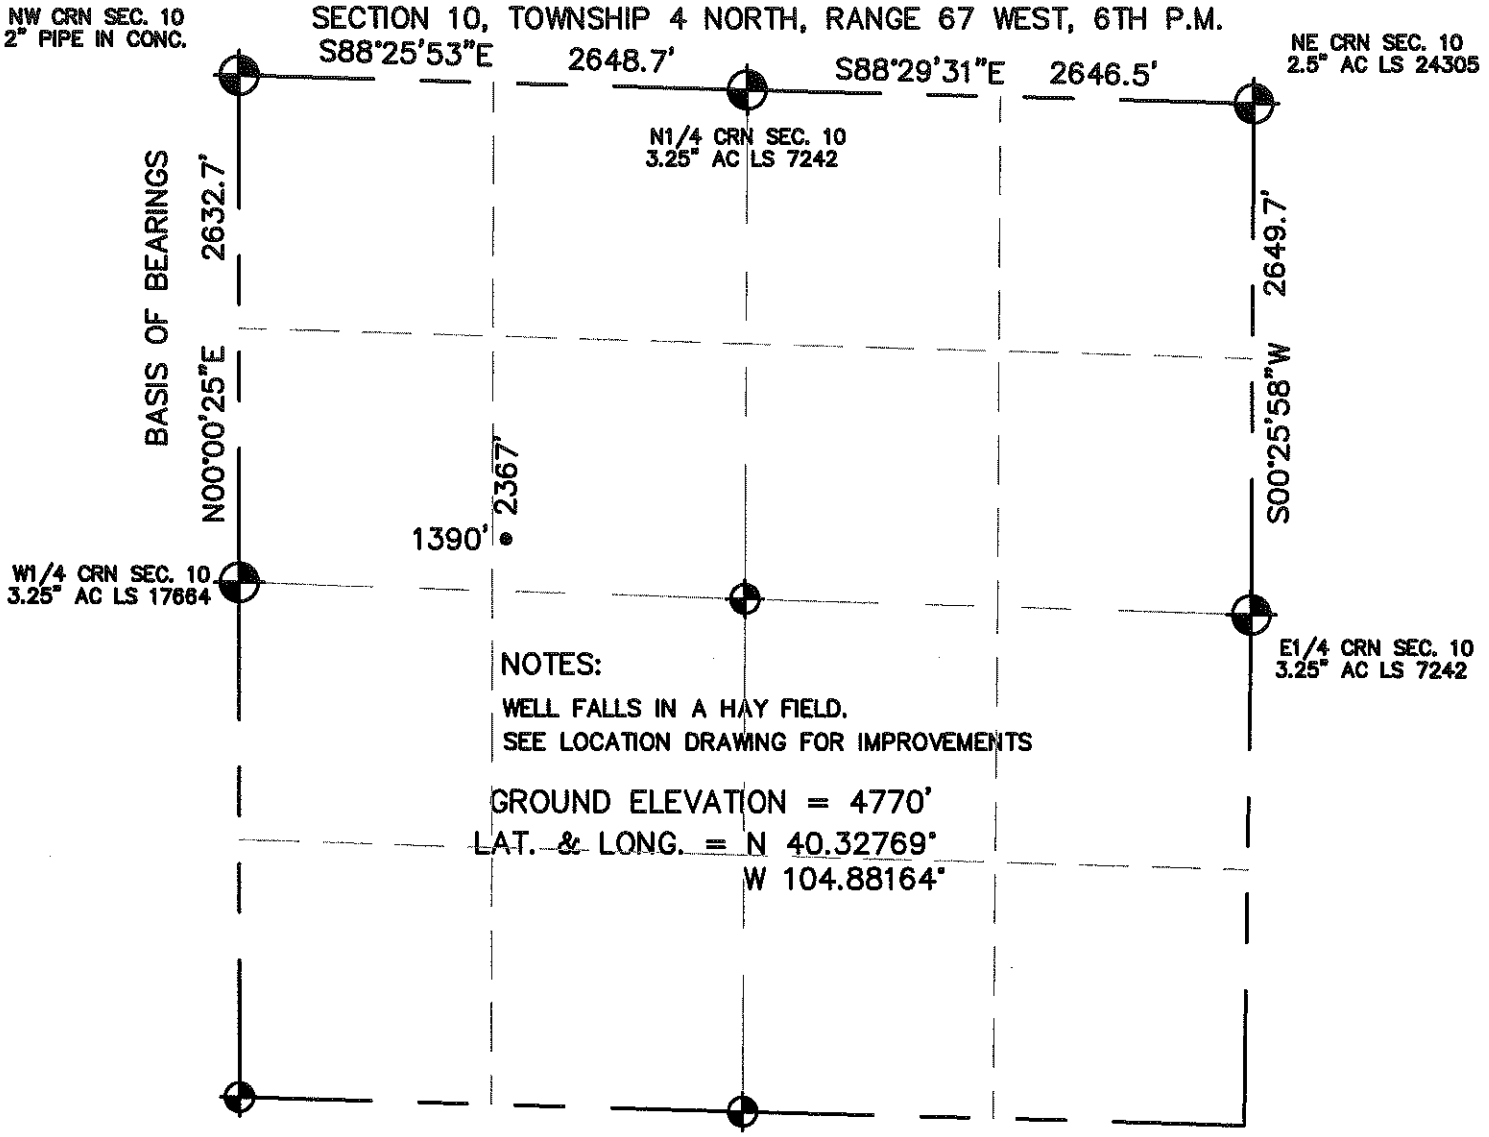

NOTES:

WELL FALLS IN A HAY FIELD.
SEE LOCATION DRAWING FOR IMPROVEMENTS

GROUND ELEVATION = 4770'
LAT. & LONG. = N 40.32769°
W 104.88164°

I HEREBY STATE TO UNIOIL THAT THIS WELL LOCATION CERTIFICATE FOR THE WELL BINDER 10–KU IS LOCATED 2367' FNL & 1390' FWL, SEC. 10, T4N, R67W, 6PM.

THOMAS G. CARLSON NO. 24657 9-17-09 PROFESSIONAL LAND SURVEYOR

LEGEND

= FOUND MONUMENT
= PROPOSED WELL
= IMPROVEMENTS (AS LABELED)

NORTH

0 500 1000

SCALE 1" = 1000'

ELEVATION SOURCE = USGS 7.5' QUAD.MAP CONTOURS NGVD 1929 DATUM.

LAT. & LONG. ARE DIFFERENTIALLY CORRECTED (NAD'83) USING (DGPS) WITH (PDOP) VALUES LESS THAN SIX (6).

THOMAS G. CARLSON, PLS 24657
HORSESHOE SURVEYING, LLC

SHOWN DISTANCES ARE FIELD MEASURED – EXTERIOR SECTION LINES ARE DRAWN TO SCALE (BEST APPROX. OR FOUND MONUMENT).

THIS IS NOT A MONUMENTED BOUNDARY SURVEY, IT IS ONLY A DRAWING INTENDED TO DEPICT THE WELL LOCATION TO SECTION LINES.

DISTANCES TO WELL SHOWN PERPENDICULAR TO SECTION LINES.

PREPARED BY: HORSESHOE SURVEYING, LLC PO BOX 150458 LAKEWOOD, CO 80215 (720)872–0196		WELL NAME: BINDER 10–KU	
DRAWING DATE: 9–17–09		LOCATION: WELD COUNTY, CO NW1/4, SEC. 10, T4N, R67W, 6TH P.M.	
FIELD DATE: 10–7–08	BY: TGC	CHKD:	JOB NO.
			SHEET NO. 1 OF 1