NEW DISTURBANCE AREA: 0.2 ACRES±
EXISTING DISTURBANCE AREA: 3.7 ACRES±
EXISTING ELEVATION: 8259.3'

2A ATTACHMENT 2

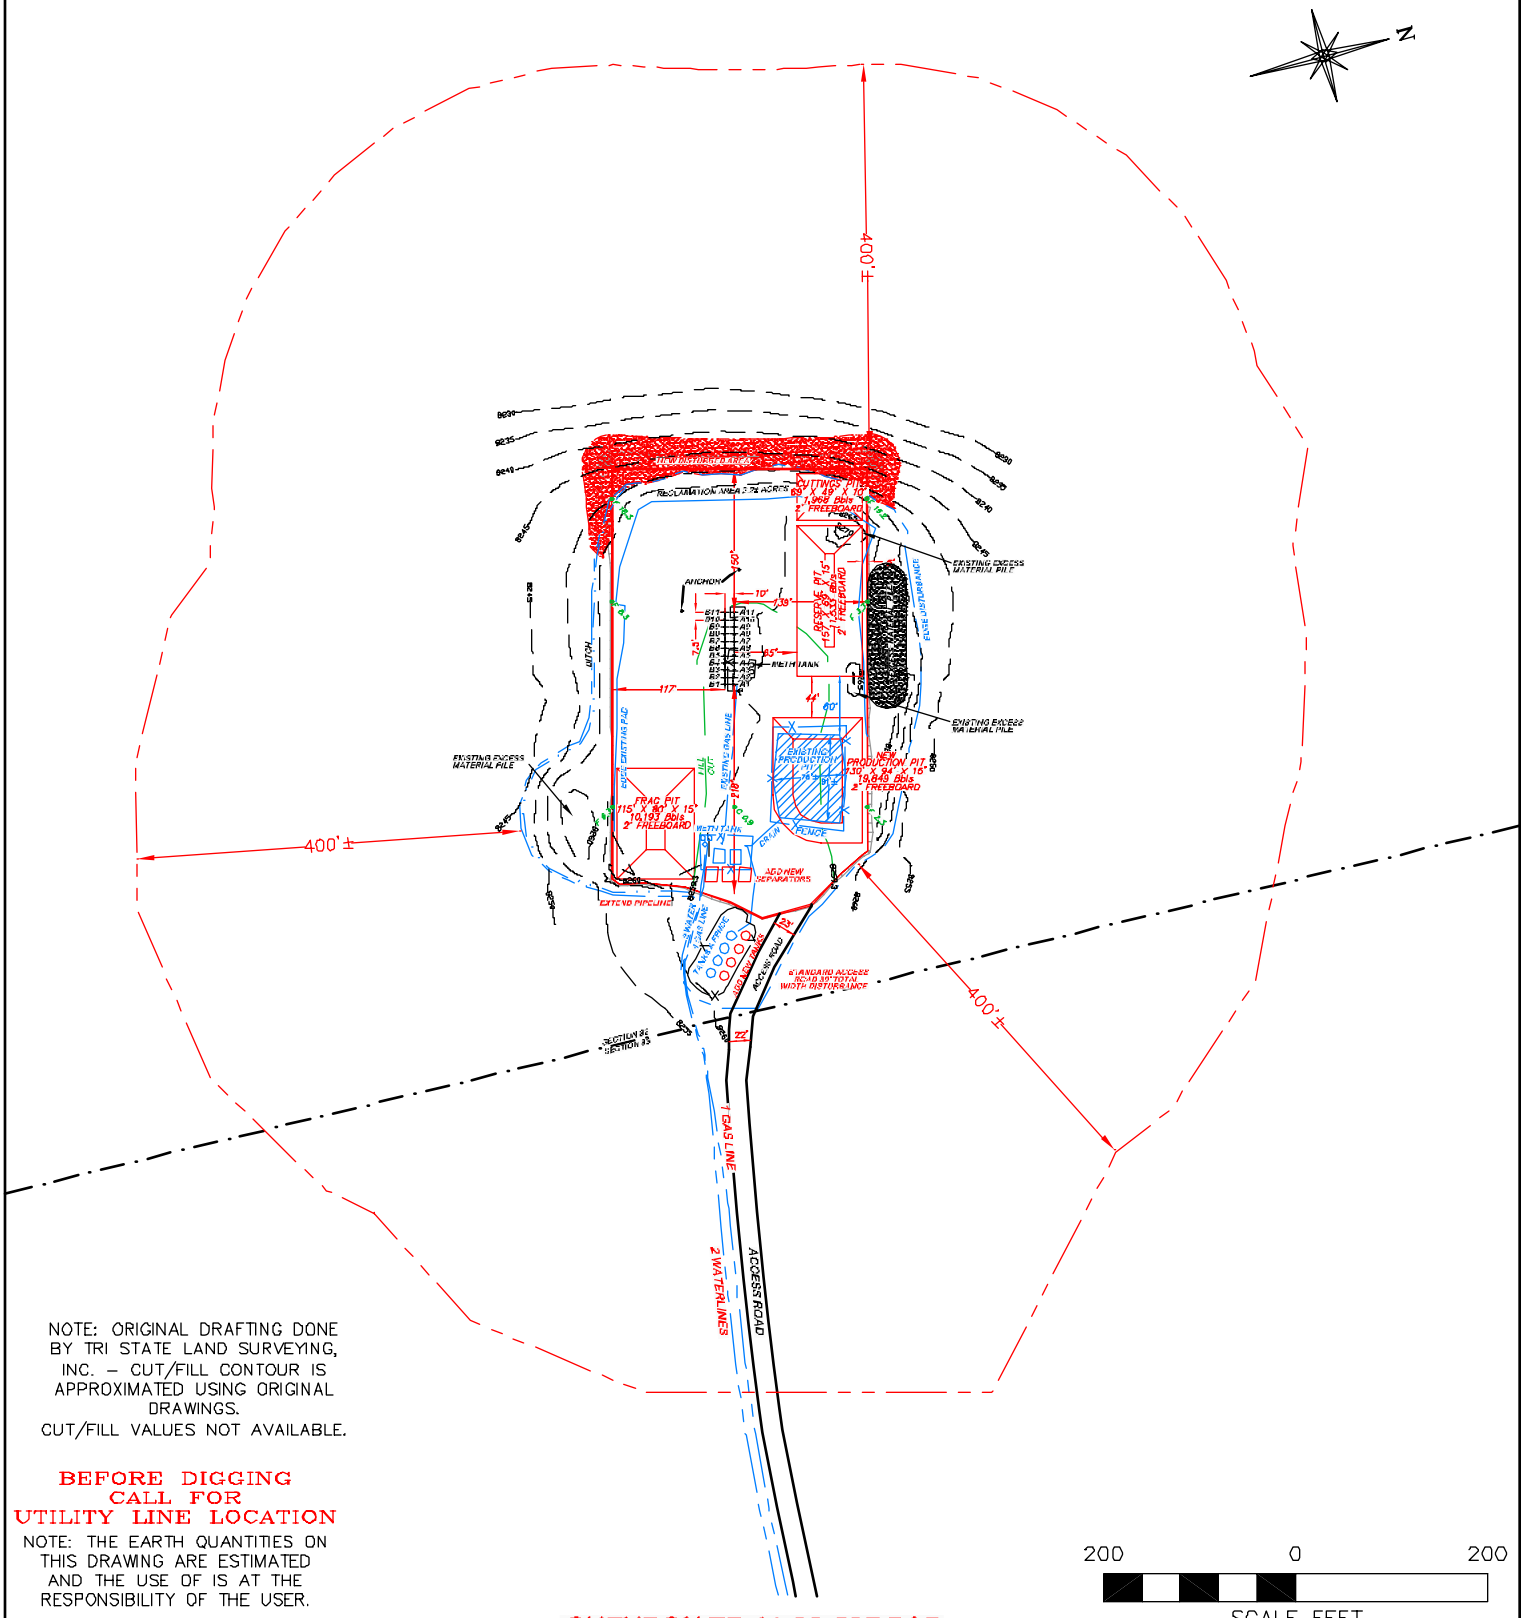

NOTE: ORIGINAL DRAFTING DONE BY TRI STATE LAND SURVEYING, INC. – CUT/FILL CONTOUR IS APPROXIMATED USING ORIGINAL DRAWINGS.
CUT/FILL VALUES NOT AVAILABLE.

BEFORE DIGGING
CALL FOR
UTILITY LINE LOCATION

NOTE: THE EARTH QUANTITIES ON THIS DRAWING ARE ESTIMATED AND THE USE OF IS AT THE RESPONSIBILITY OF THE USER.

200 0 200
SCALE FEET

CHEVRON TR 41-32-597 PAD

DRG RIFFIN & ASSOCIATES, INC.
(307) 362-5028
1414 ELK ST., ROCK SPRINGS, WY 82901

DRAWN: 12/03/09 - WWG	SCALE: 1" = 200'
REVISED: 2/22/09 - MMM	DRG JOB No. 13206
REVISED WELLS	EXHIBIT 2D

LOCATION DRAWING

WILLIAMS PRODUCTION RMT COMPANY
CHEVRON TR 41, 42, 331, 332, 342, 431, 432, 441, 442, 531, 541-32-597 & 11, 12, 311, 312, 411, 412, 511-33-597
NENE, SECTION 32, T5S, R97W, 6th P.M.

EXISTING ELEVATION: 8259.3'