Well Name:	**Miller 14C-31-691**
SHL:	1579' FSL, 1359' FWL, Section 31, T6S-R91W
BHL:	815' FSL, 665' FWL, Section 31, T6S-R91W

BILL BARRETT CORPORATION

PROPOSED WELLBORE DIAGRAM

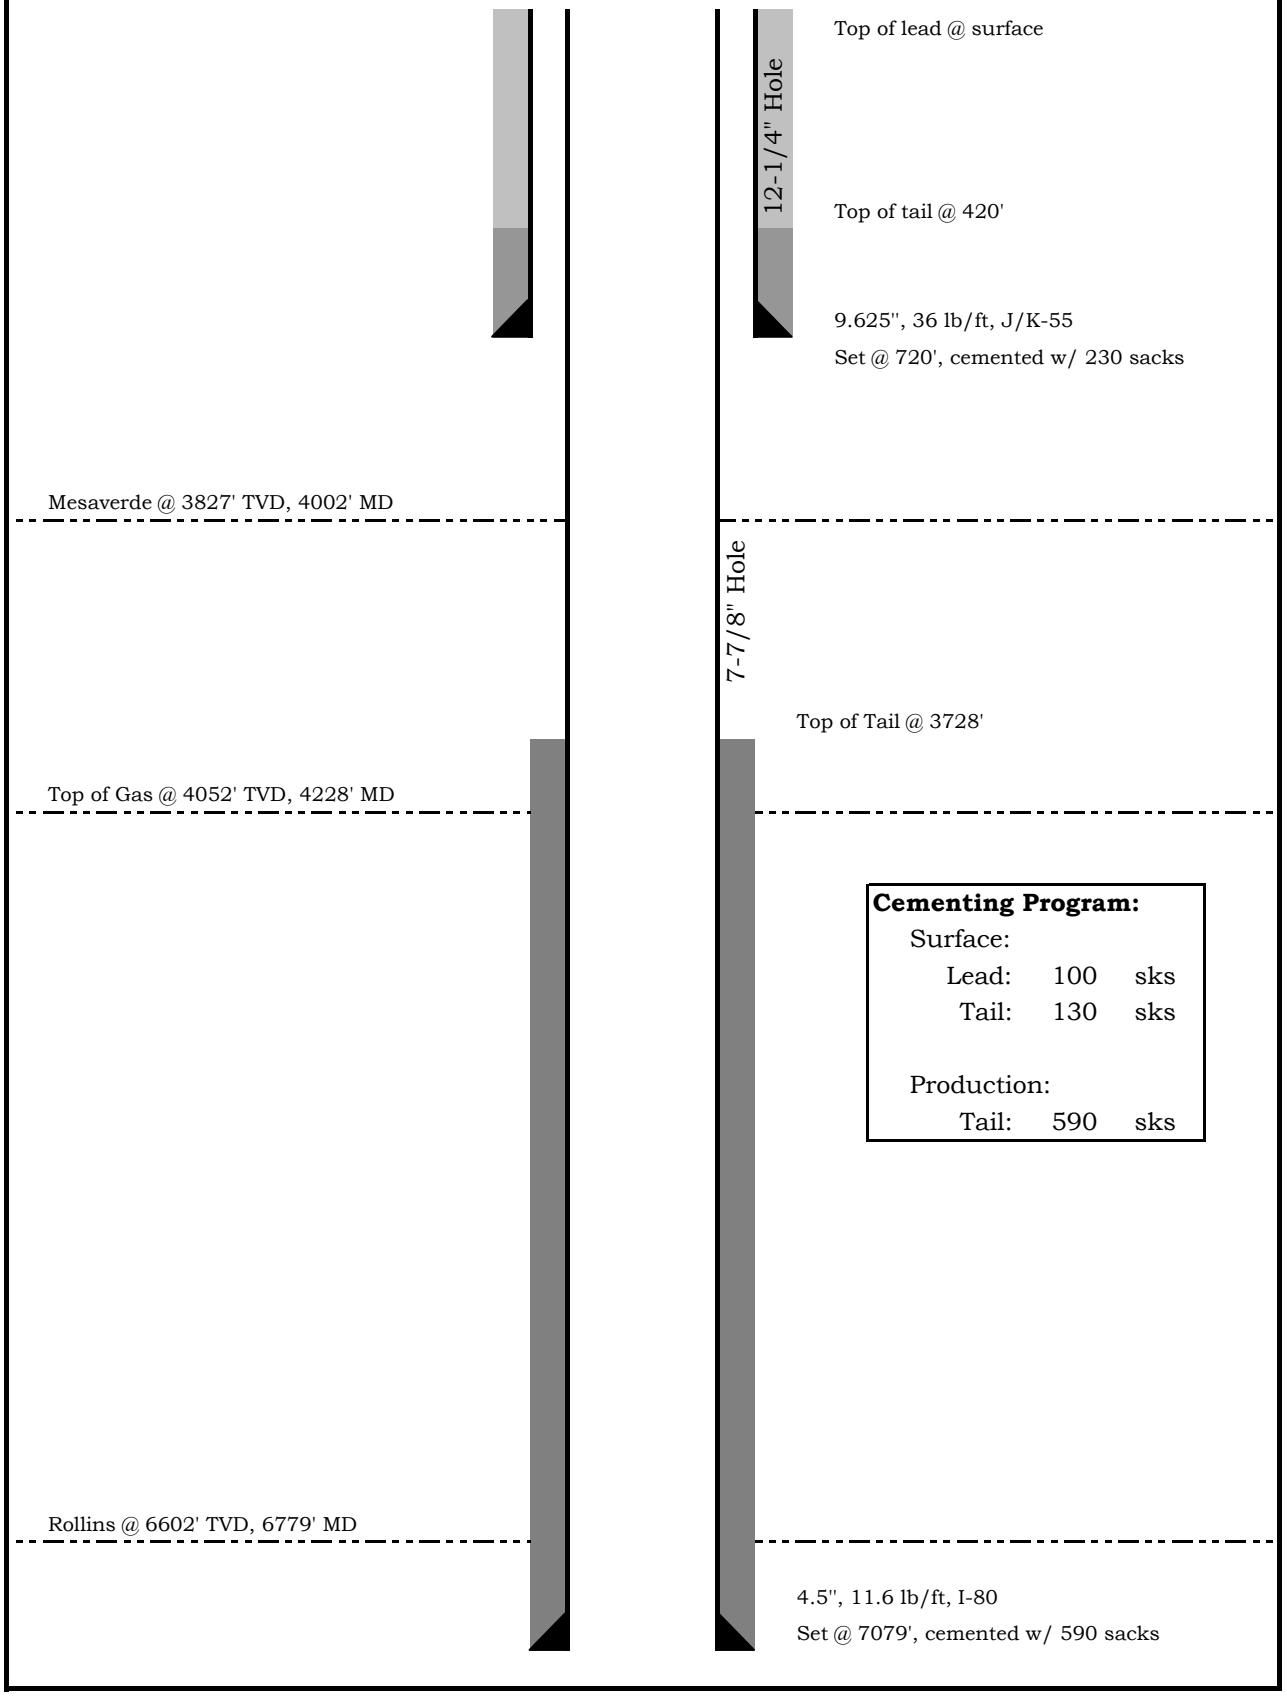

Cementing Program:

Surface:		
Lead:	100	sks
Tail:	130	sks
Production:		
Tail:	590	sks