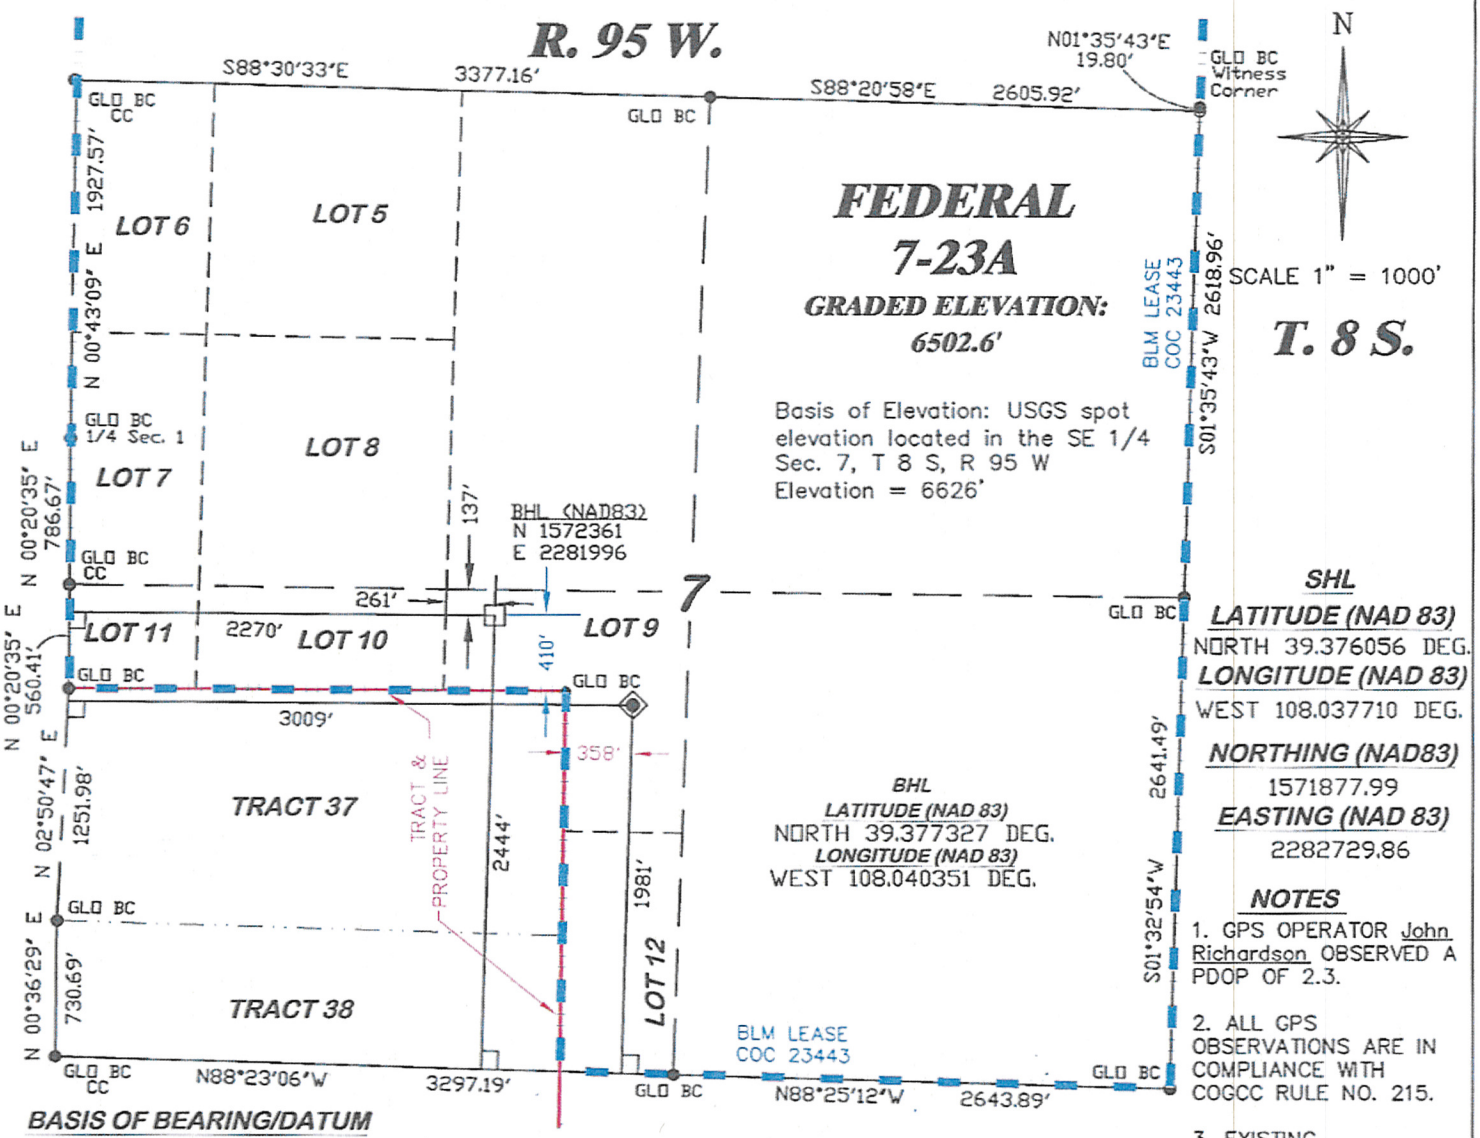


**SHL**

**LATITUDE (NAD 83)**
NORTH 39.376056 DEG.
**LONGITUDE (NAD 83)**
WEST 108.037710 DEG.
**NORTHING (NAD83)**
1571877.99
**EASTING (NAD 83)**
2282729.86

**NOTES**

1. GPS OPERATOR John Richardson OBSERVED A PDOP OF 2.3.
2. ALL GPS OBSERVATIONS ARE IN COMPLIANCE WITH COGCC RULE NO. 215.
3. EXISTING IMPROVEMENTS WITHIN 400' OF LOCATION. SEE EXHIBIT 2D.
4. SURROUNDING SURFACE USE IS NATIVE WOODS, NON-CROP & RANGELAND.

**BASIS OF BEARING/DATUM**

SPCS CO CENTRAL NAD 83, BASED ON NGS TRIG. STATION 'FABER' THE BASIS OF BEARINGS FOR THIS SURVEY IS REFERENCED TO THE SOUTH LINE OF THE SE¼ OF SECTION 7, BEING MONUMENTED AS SHOWN AND BEARING N 88° 25' 12" W.

**SURVEYOR'S STATEMENT**

I, Ronald C. Rennke, an employee and agent on behalf of D.R. GRIFFIN & ASSOCIATES, INC. state the plat hereon is a correct representation of a survey made under my supervision on July 24, 2009 of the shown Federal 7-23A and is staked on the ground as shown on this plat.

RONALD C. RENNKE 37065 PROFESSIONAL LAND SURVEYOR
37065
12/17/09
Ronald C. Rennke
COLORADO PLS No. 37065

**LEGEND**

- ◈ WELL LOCATION
- □ BOTTOM HOLE LOC. (APPROX)
- ● FOUND MONUMENT
- L DENOTES 90° TIE

SGV 7K PAD

DRG GRIFFIN & ASSOCIATES, INC.
(307) 362-5028
1414 ELK ST., ROCK SPRINGS, WY 82901

**PLAT OF DRILLING LOCATION FOR NOBLE ENERGY, INC. SHL IN NE1/4 OF SW1/4 (LOT 9) SECTION 7**

| | |
|---|---|
| DRAWN: 11/06/06 - SC | SCALE: 1" = 1000' |
| REVISED: 12/14/09 - DEH | DRG JOB No. 14045 |
| CHANGED DATUM NAD 83 | EXHIBIT 1 |

**3009' F/WL & 1981' F/SL, SECTION 7, T. 8 S., R. 95 W., 6th P.M. GARFIELD COUNTY, COLORADO**