Well Name:	**GGU Federal 43B-29-691**	**BILL BARRETT CORPORATION**
SHL:	1825' FSL, 2059' FEL, Section 29, T6S-R91W	
BHL:	1712' FNL, 664' FEL, Section 29, T6S-R91W	

PROPOSED WELLBORE DIAGRAM

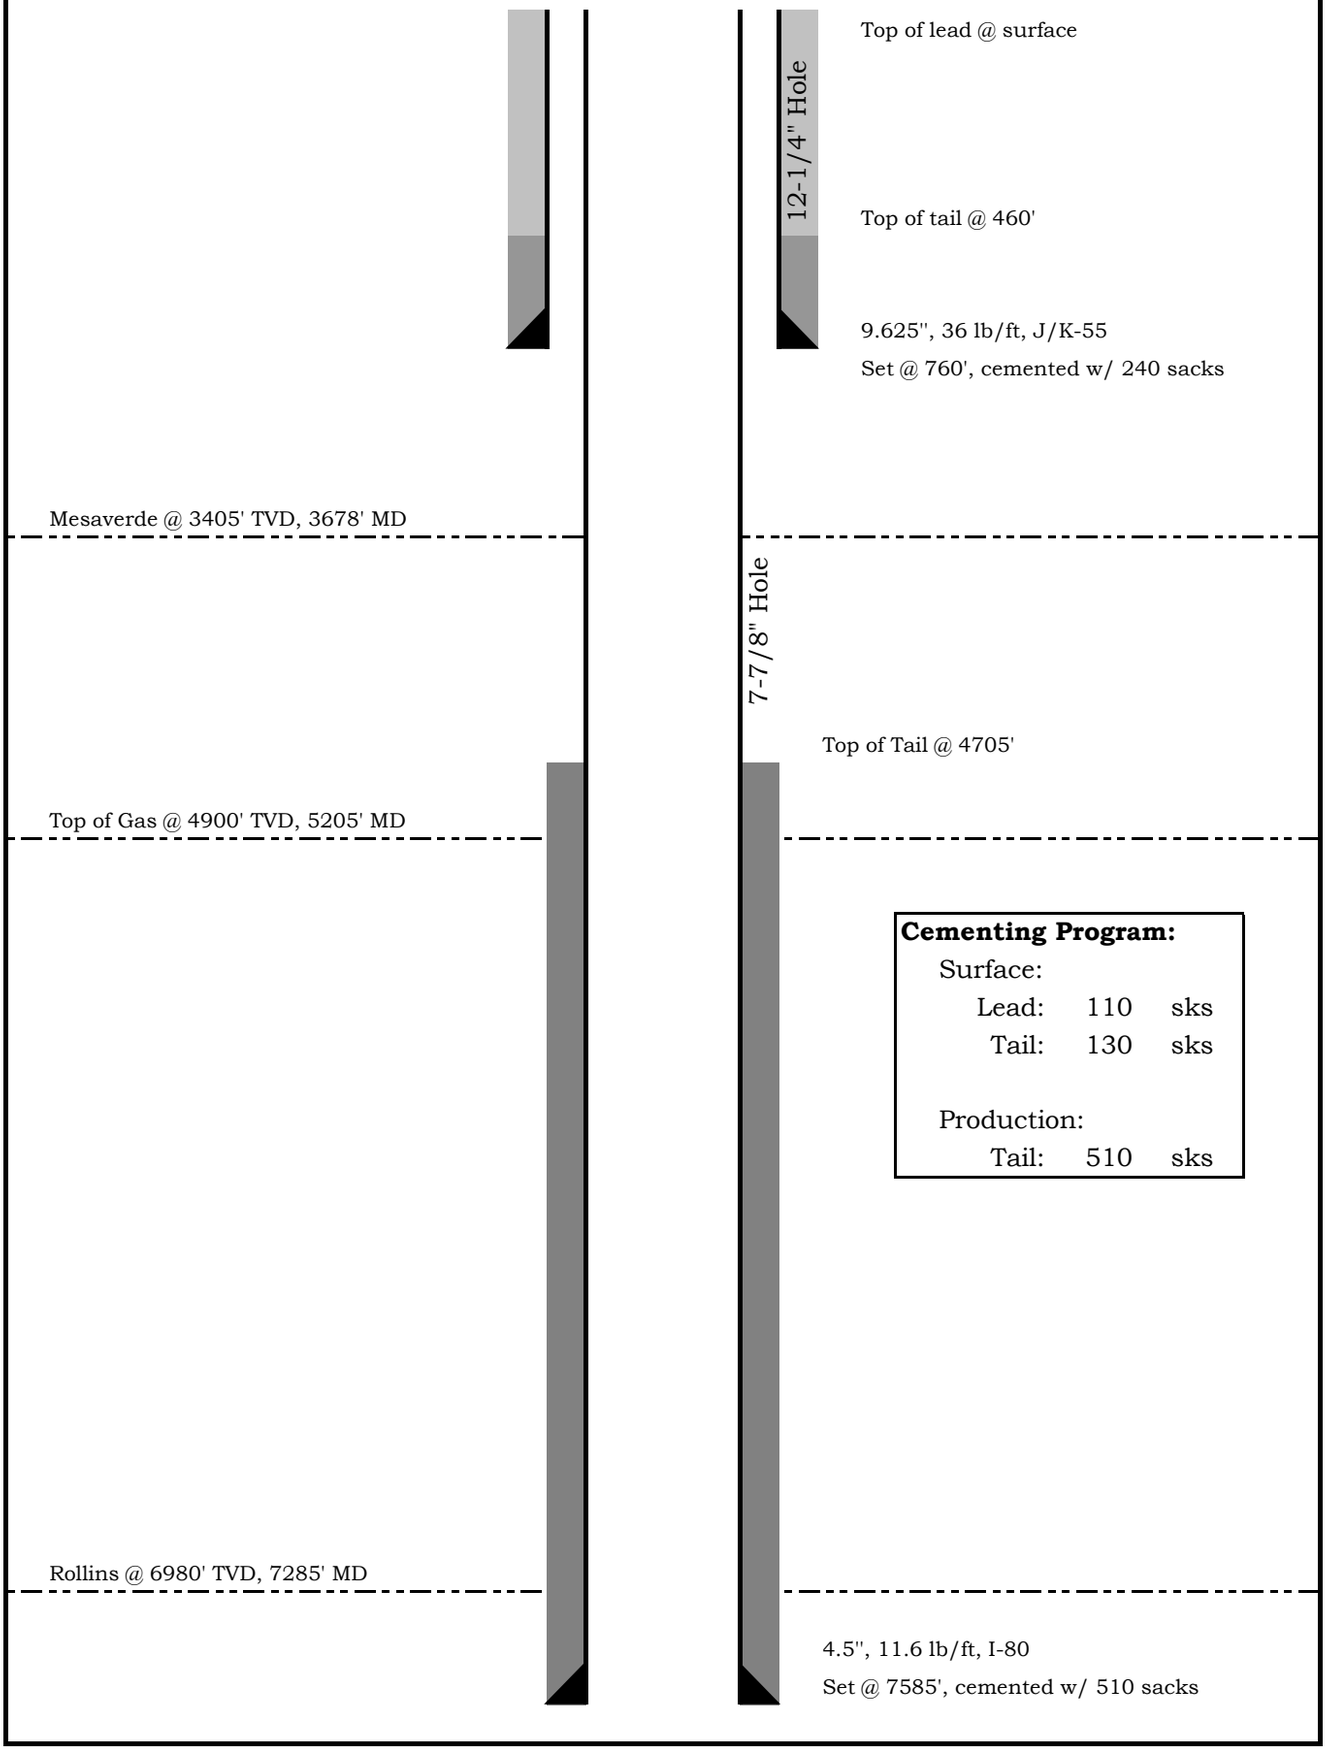

Cementing Program:

Surface:		
Lead:	110	sks
Tail:	130	sks
Production:		
Tail:	510	sks