The accompanying plat is an accurate representation showing the location of a proposed well. This location may be described as a point *2185* feet South of the North line, and *610* feet East of the West line of Section *15*, Township *2 South* , Range *46* West of the 6th P.M., *Yuma County* , Colorado.

The surface elevation at this point is *4071* feet m.s.l.

Note: This is not a land survey plat.

There are no visible improvements within 400 feet of the location

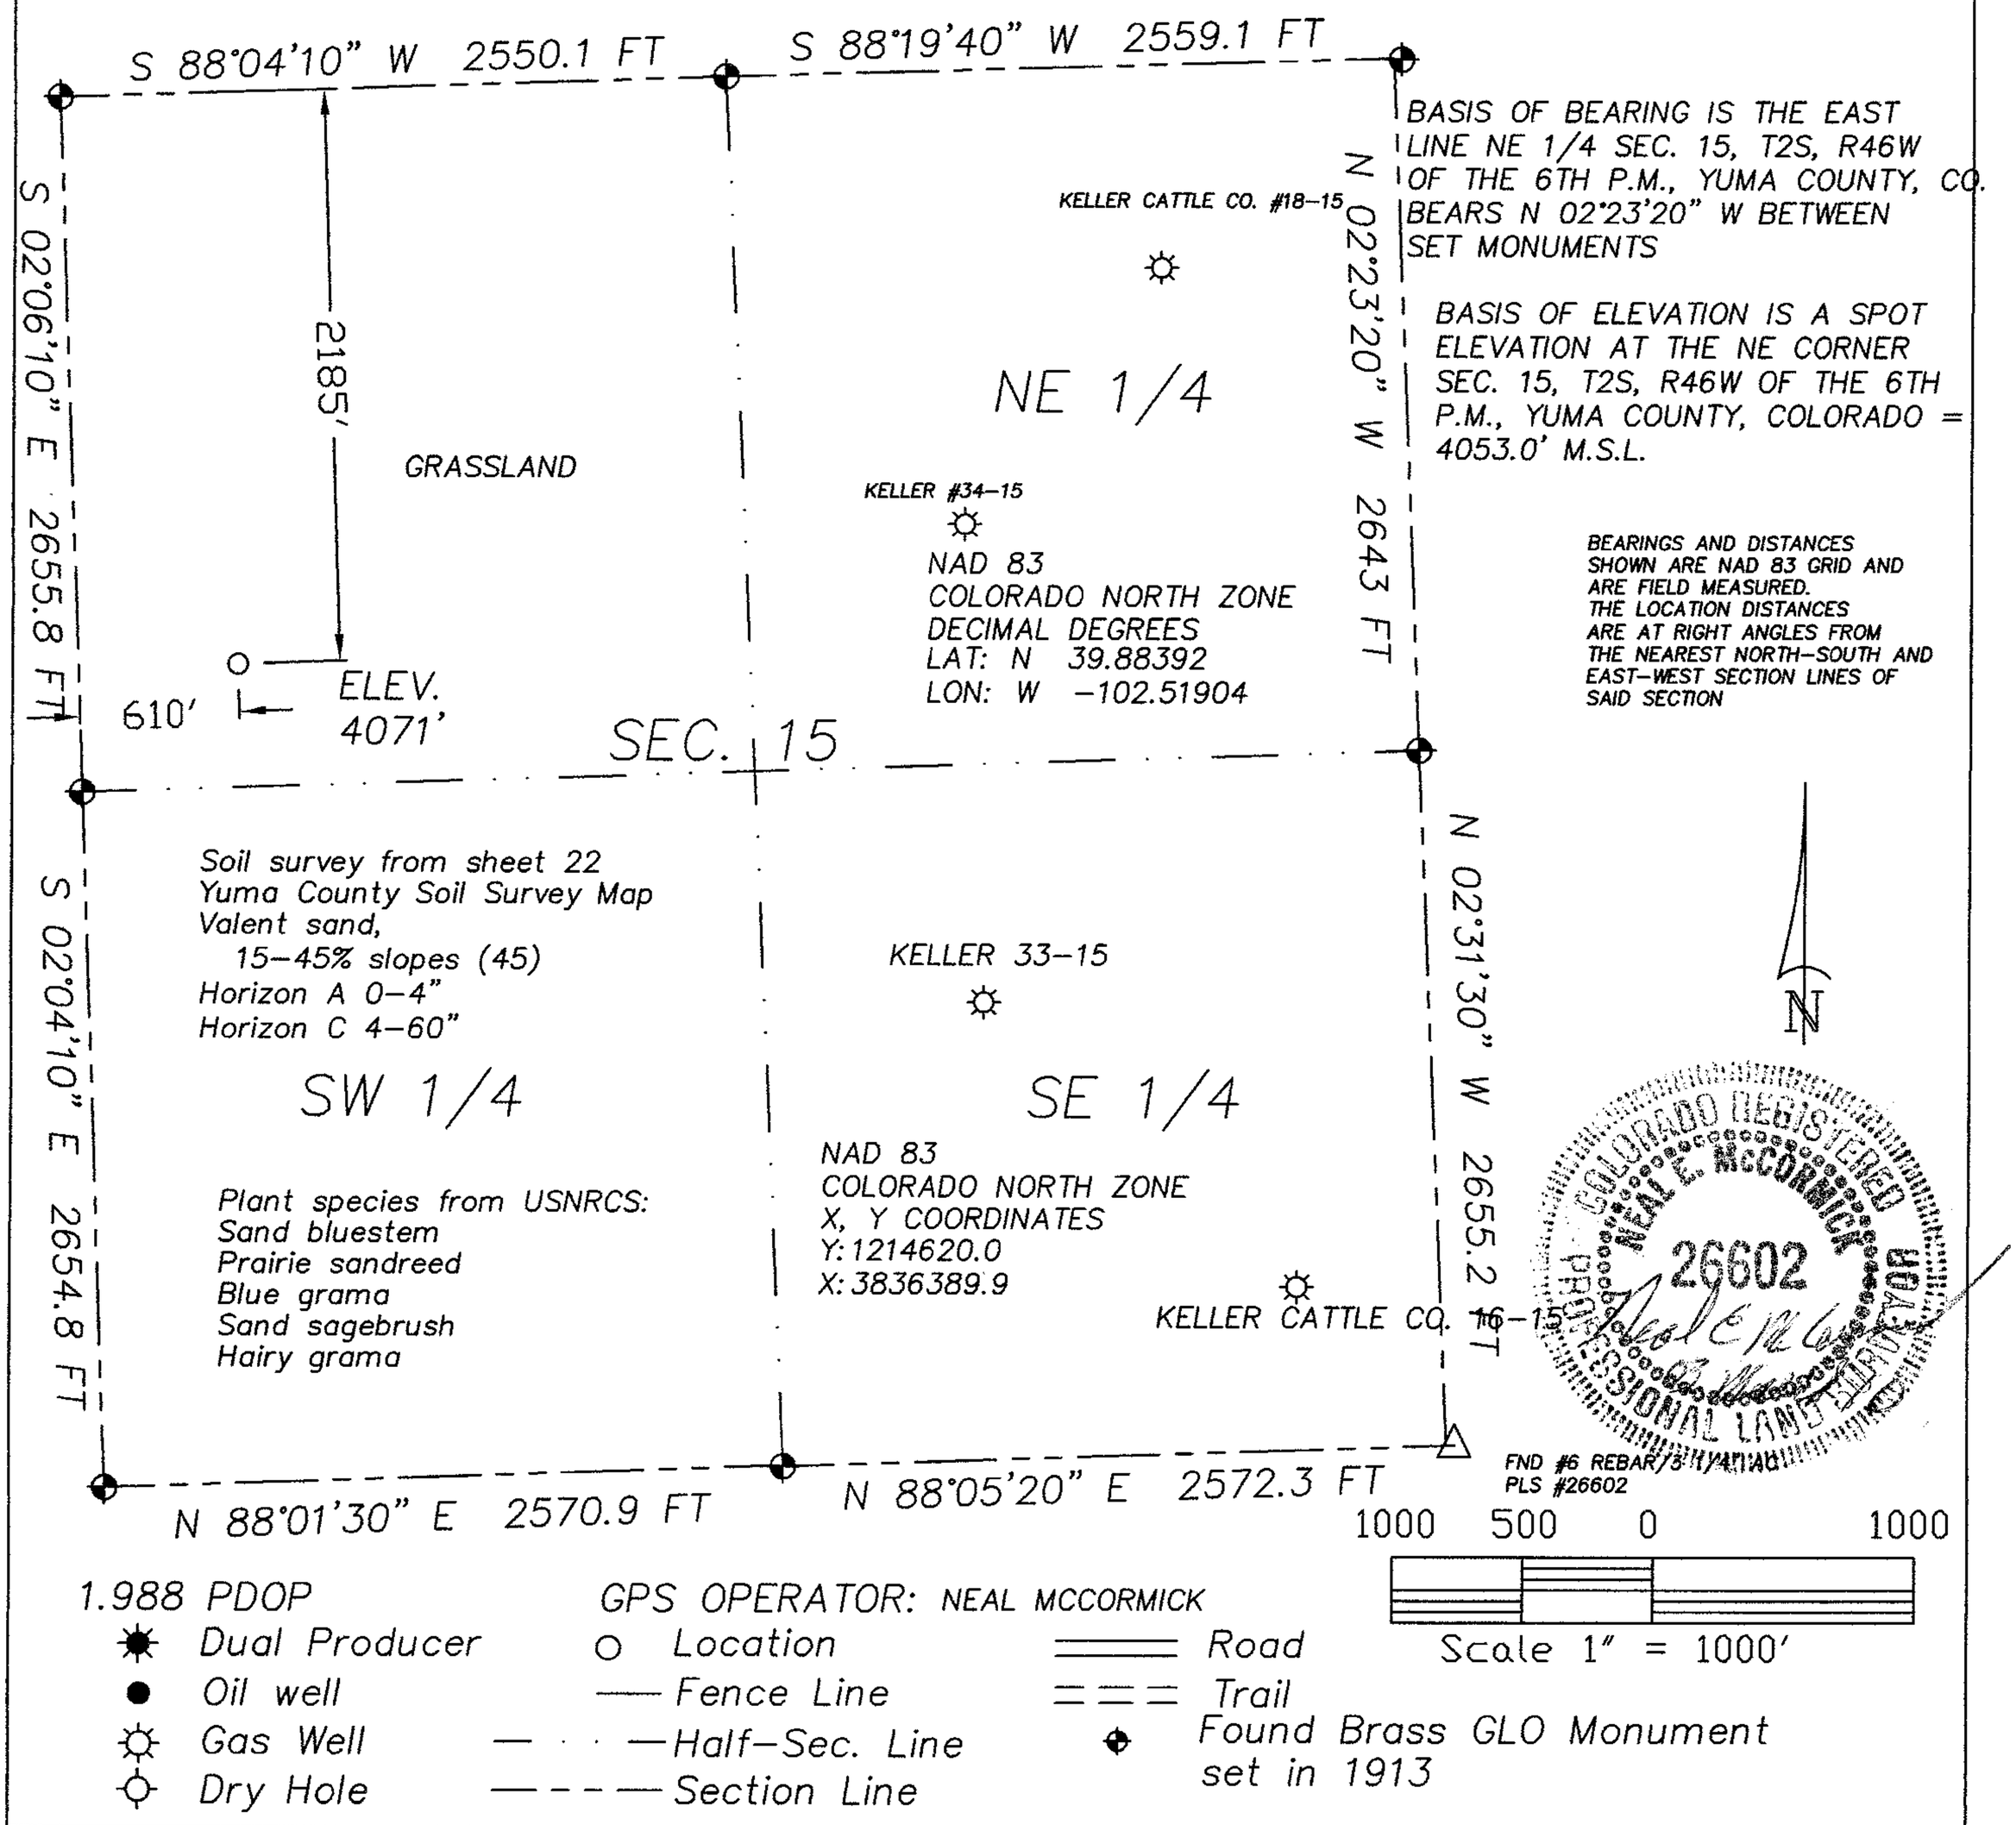

1.988 PDOP

GPS OPERATOR: NEAL MCCORMICK

- Dual Producer
- Oil well
- Gas Well
- Dry Hole
- Location
- Fence Line
- Half-Sec. Line
- Section Line
- Road
- Trail
- Found Brass GLO Monument set in 1913

GREAT PLAINS SURVEYING, INC.

20575 Co. Rd. 21
Haxtun, CO 80731

Phone 970-774-3602
Fax 970-774-3601

DATE OF FIELD WORK:	DATE OF DRAWING:
27 FEBRUARY 2010	03 MARCH 2010

JOHNSON PRESCOTT 12-15 2S46W

SW 1/4 NW 1/4 SEC. 15, T2S, R46W

AUGUSTUS ENERGY PARTNERS, LLC.

YUMA COUNTY, COLORADO

W152S46GPS

10401-108