WELL LOCATION CERTIFICATE

SECTION 26, TOWNSHIP 3 NORTH, RANGE 64 WEST, 6TH P.M.

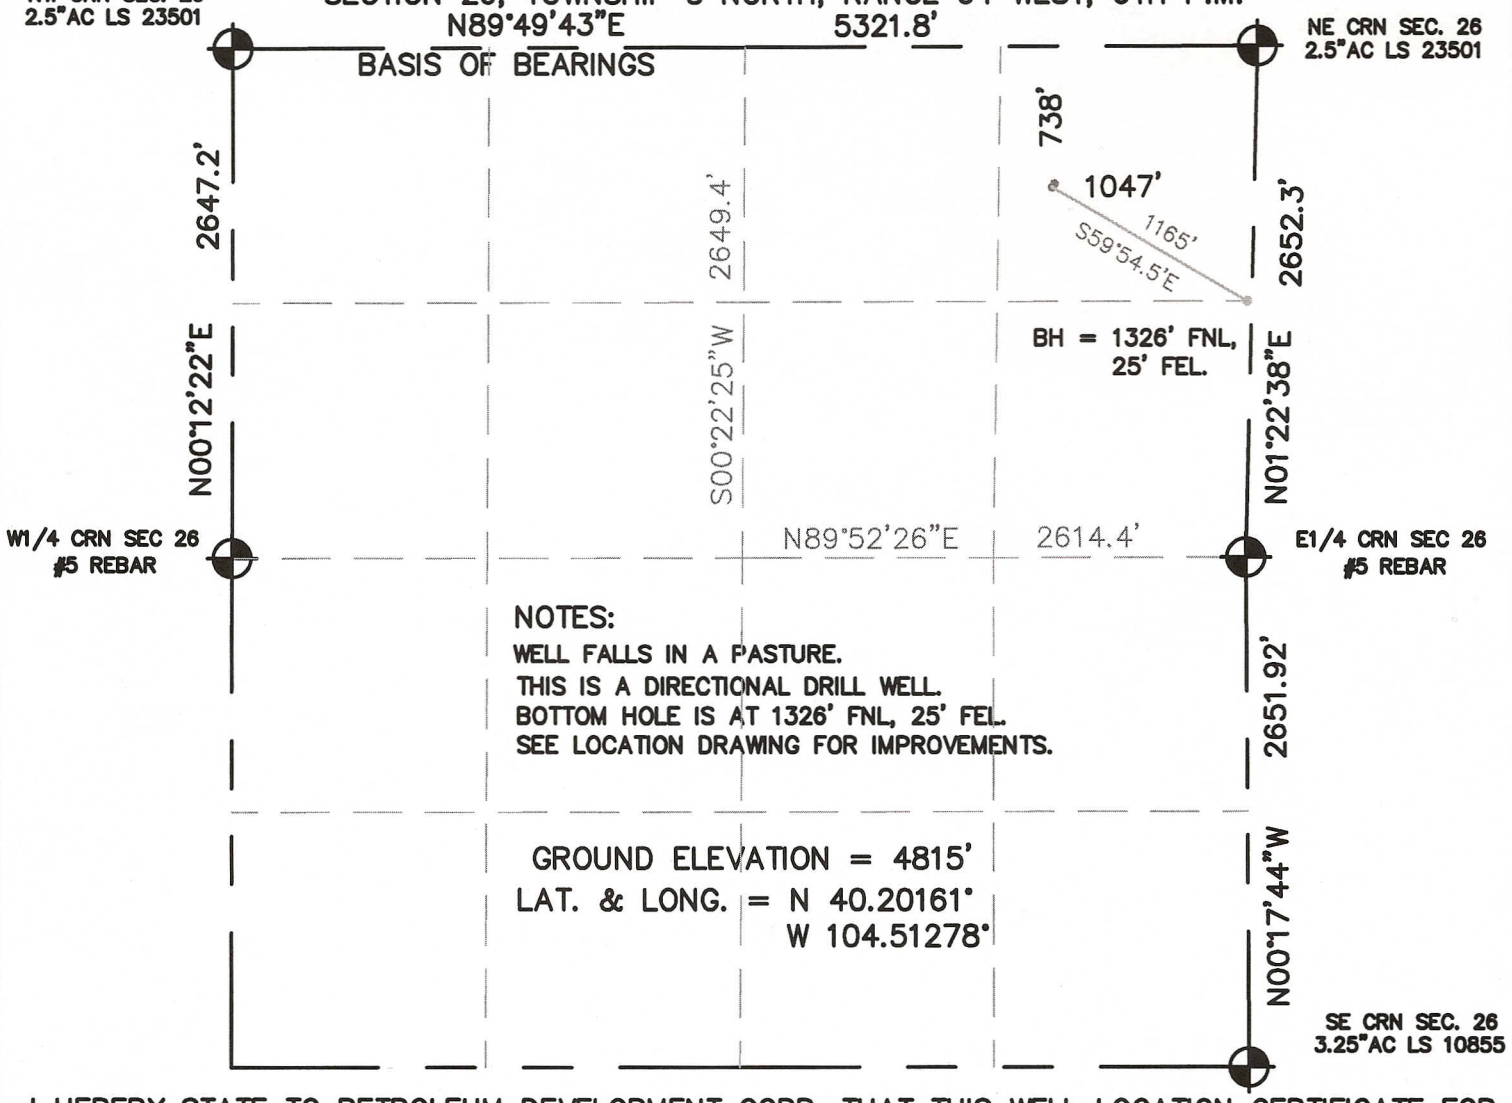

NOTES:
WELL FALLS IN A PASTURE.
THIS IS A DIRECTIONAL DRILL WELL.
BOTTOM HOLE IS AT 1326' FNL, 25' FEL.
SEE LOCATION DRAWING FOR IMPROVEMENTS.

GROUND ELEVATION = 4815'
LAT. & LONG. = N 40.20161°
W 104.51278°

I HEREBY STATE TO PETROLEUM DEVELOPMENT CORP. THAT THIS WELL LOCATION CERTIFICATE FOR THE WELL HEYDE 26VD IS LOCATED 738' FNL & 1047' FEL, SEC. 26, T3N, R64W, 6PM.

LEGEND
= FOUND MONUMENT
= PROPOSED WELL
= BOTTOM HOLE

NORTH
0 500 1000
SCALE 1" = 1000'

ELEVATION SOURCE = USGS 7.5' QUAD.MAP CONTOURS NGVD 1929 DATUM.

LAT. & LONG. ARE DIFFERENTIALLY CORRECTED (NAD'83) USING (DGPS) WITH (PDOP) VALUES LESS THAN SIX (6).

SHOWN DISTANCES ARE FIELD MEASURED – EXTERIOR SECTION LINES ARE DRAWN TO SCALE (BEST APPROX. OR FOUND MONUMENT).

DISTANCES TO WELL SHOWN PERPENDICULAR TO SECTION LINES.

THOMAS G. CARLSON, PLS 24657
HORSESHOE SURVEYING, LLC

THIS IS NOT A MONUMENTED BOUNDARY SURVEY, IT IS ONLY A DRAWING INTENDED TO DEPICT THE WELL LOCATION TO SECTION LINES.

PREPARED BY: HORSESHOE SURVEYING, LLC PO BOX 150458 LAKEWOOD, CO 80215 (720)872-0196		WELL NAME: HEYDE 26VD	
DRAWING DATE: 7-16-10		LOCATION: WELD COUNTY, CO NE1/4, SEC. 26, T3N, R64W, 6TH P.M.	
FIELD DATE: 7-15-10	BY: TGC	CHKD:	JOB NO.	SHEET NO. 1 OF 1