PAD LAYOUT DRAWING
WHIPSAW 18–11–66

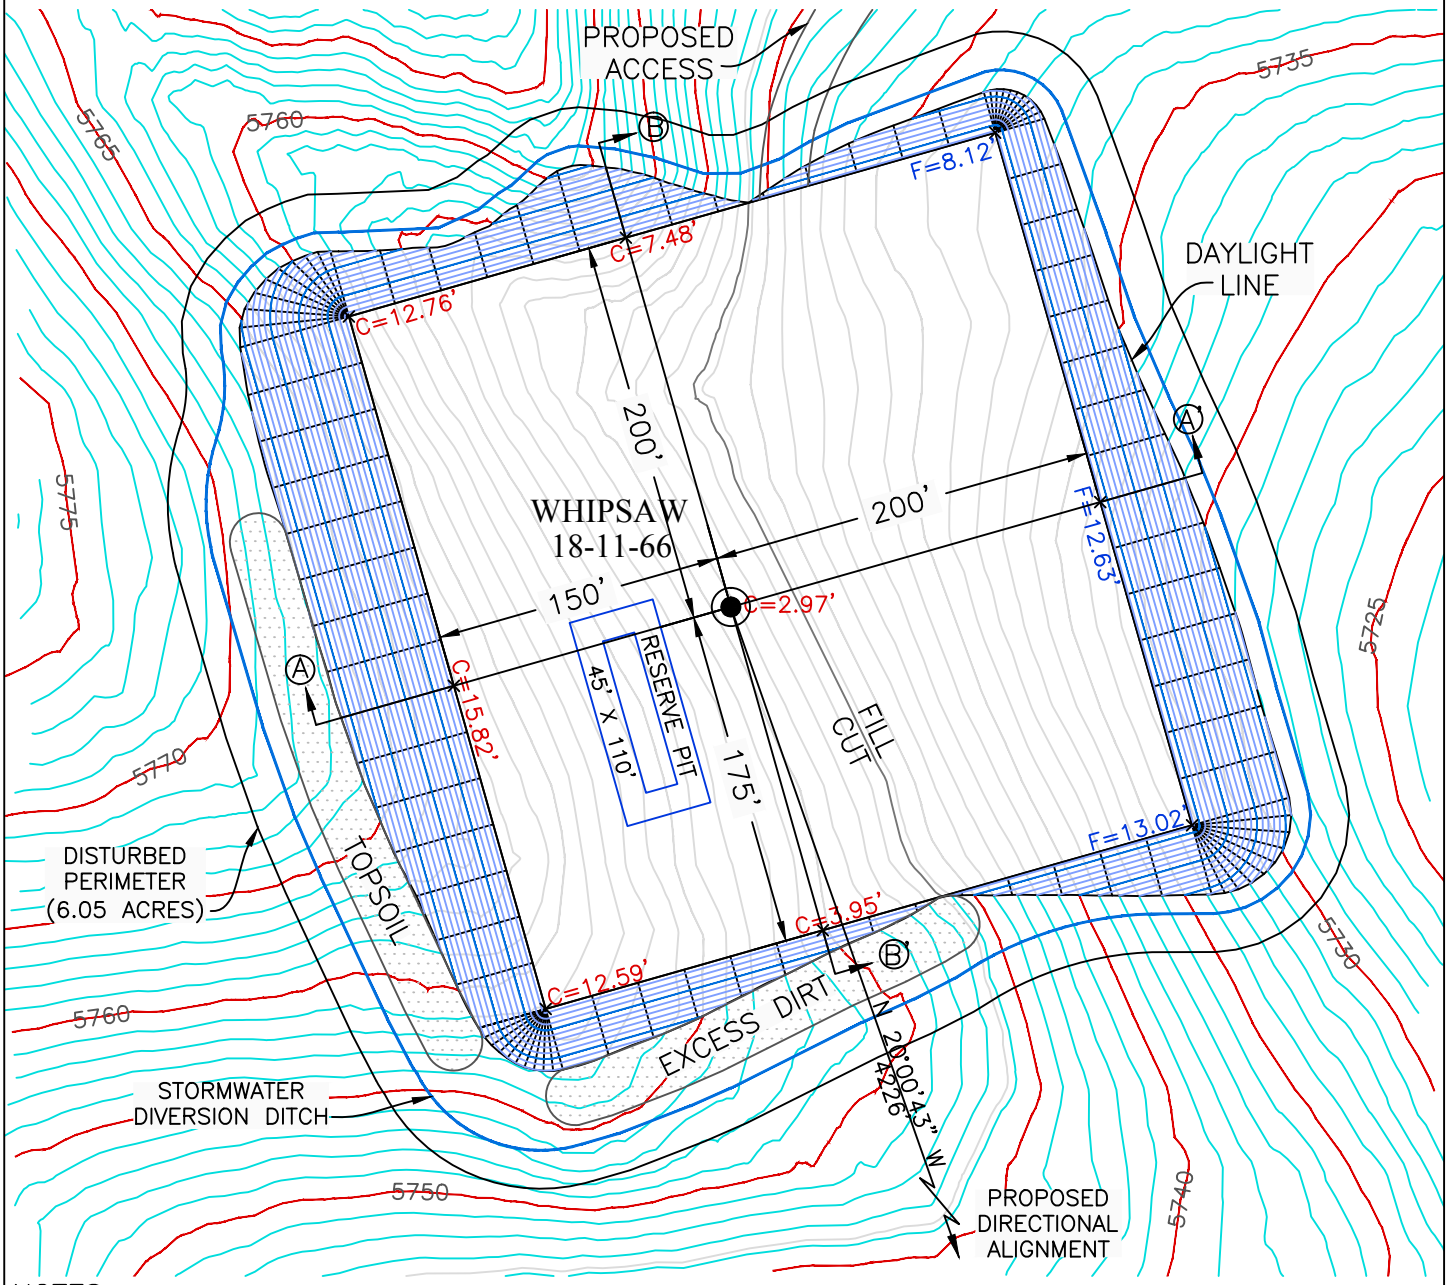

NOTES:

1) 10% ALLOWANCE IS MADE FOR SOIL EXPANSION.
2) PIT LOCATION & SIZE TO BE DETERMINED AT TIME OF CONSTRUCTION

0 100' 200'

Graphic Scale in Feet
1 Inch = 100 Feet

PAD 350' X' 375' ELEV = 5746.3'				
DISTURBED AREA = 6.05 ACRES				
ESTIMATED DIRT QUANTITIES				
CUT	FILL+10%	TOPSOIL	PIT	EXCESS
26,990	19,991	6,950	1,516	49
NOTE: VOLUMES IN CUBIC YARDS. TOPSOIL VOL				
(12" DEPTH) **IS** INCLUDED IN TOTAL CUT VALUE ABOVE.				
PIT NOT INCLUDED IN TOTAL EXCESS VOLUME.				

WESTERN LAND SERVICES
Sheridan, WY 82801 (307)673-1817

DP: L:...\Slawson\Permitting_Booklets\Whipsa... Date: 9/24/2010

SLAWSON EXPLORATION COMPANY, INC
WHIPSAW 18–11–66

SL: SE1/4 SE1/4, SECTION 18, T11N R66W
BL: NW1/4 NE1/4, SECTION 18,T11N R66W
6TH PM, WELD COUNTY, COLORADO