SEC. 16, T. 5 S., R. 95 W. OF THE 6TH P.M.

Long Ridge I16-595 Pad Location

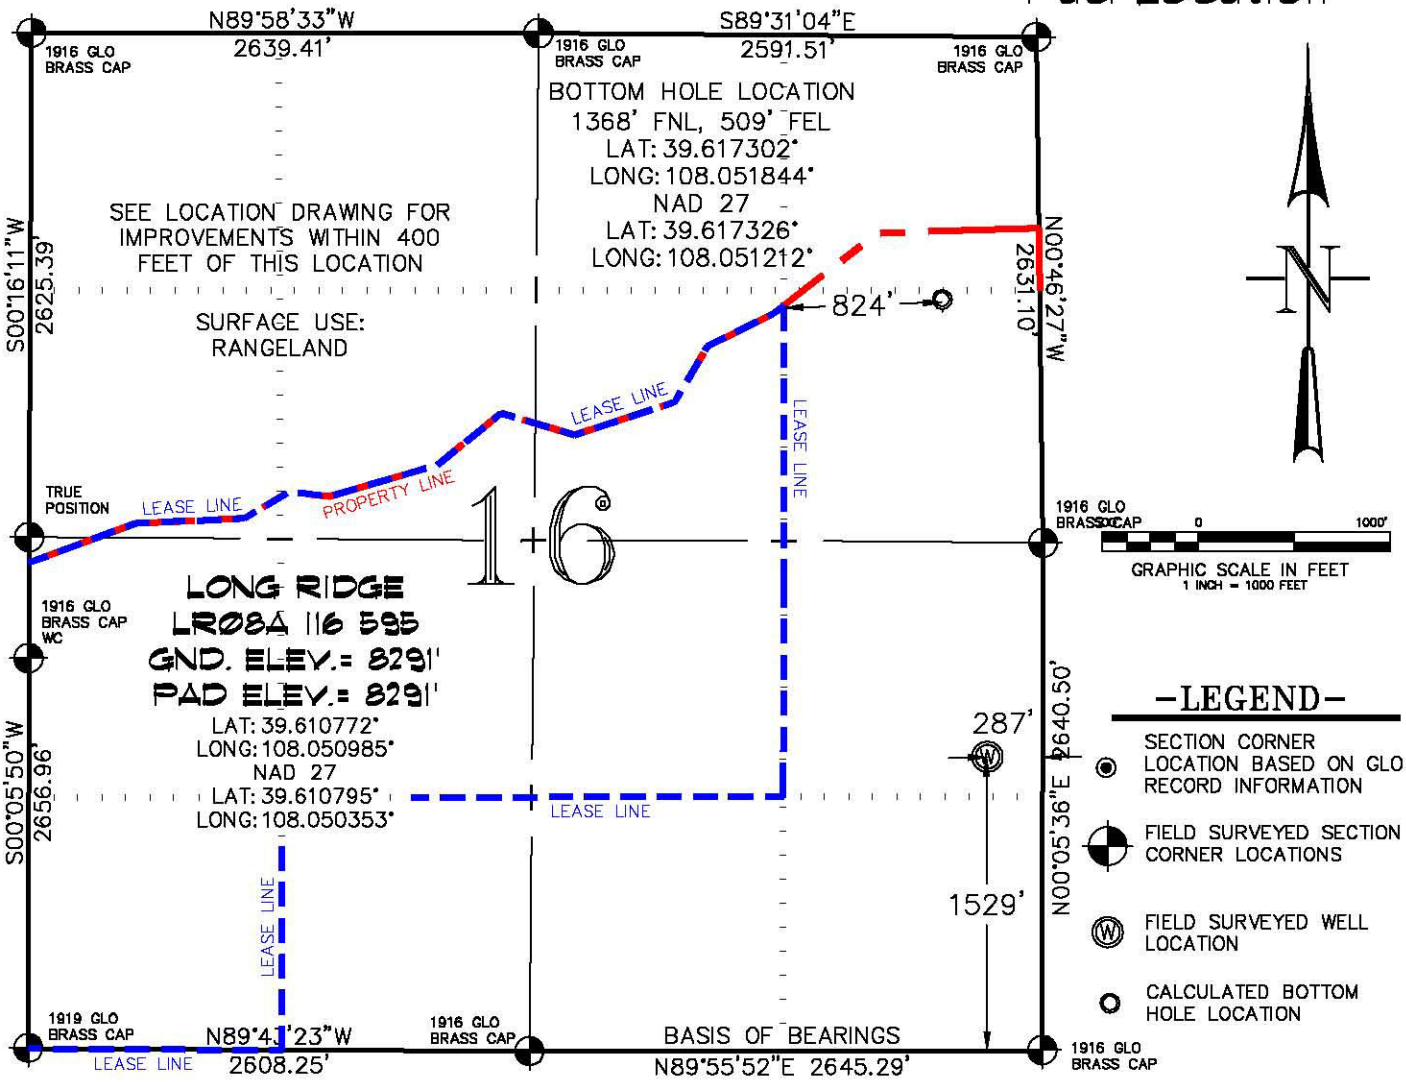

THIS WELL LOCATION PLAT WAS PREPARED FOR BERRY PETROLEUM COMPANY TO LOCATE THE LONG RIDGE LR08A I16 595 WELL, 1529 FEET FROM THE SOUTH LINE AND 287 FEET FROM THE EAST LINE IN THE NE1/4 SE1/4 OF SECTION 16, T. 5 S., R. 95 W. OF THE 6TH P.M. GARFIELD COUNTY, COLORADO.

REFERENCE NOTES

1) T. 5 S., R. 95 W., 6TH P.M. GLO PLAT.
2) U.S.G.S. QUAD: FORKED GULCH, CO
3) ELEVATIONS BASED ON N.A.V.D. 1988
4) LATITUDES AND LONGITUDES ARE BASED ON NAD 83, COLORADO CENTRAL ZONE.
5) GPS OPERATOR IVAN MARTIN, OBSERVED A PDOP OF 2.5.
6) ALL GPS OBSERVATIONS ARE IN COMPLIANCE WITH COGCC RULE NO. 215.
7) SURFACE AND BOTTOM HOLE LOCATIONS ARE MEASURED 90° FROM SECTION LINES.

SURVEYOR'S CERTIFICATE

I, George R. Bauer: a Professional Land Surveyor in the State of Colorado do hereby certify that this Survey was made under my direct supervision, and that this Plat represents said Survey.

COLORADO REGISTERED PROFESSIONAL LAND SURVEYOR GEORGE R. BAUER 27925

9/24/10

COLORADO P.L.S. 27925

CONSTRUCTION SURVEYS, INC.
0012 SUNRISE BLVD.
SILT, CO 81652
(970)876-5753

VIEW: 1G

SURVEYED: 09/08/10	SCALE: 1" = 1000'
DRAFTED: 09/16/10	DWG: Berry/LongRidge I16-595.dwg
REVISED: 08/24/10	SHEET: 1 of 11