LOCATION DRAWING

PART OF THE NW1/4 S.7, TOWNSHIP 5 NORTH, RANGE 67 WEST, 6TH P.M.

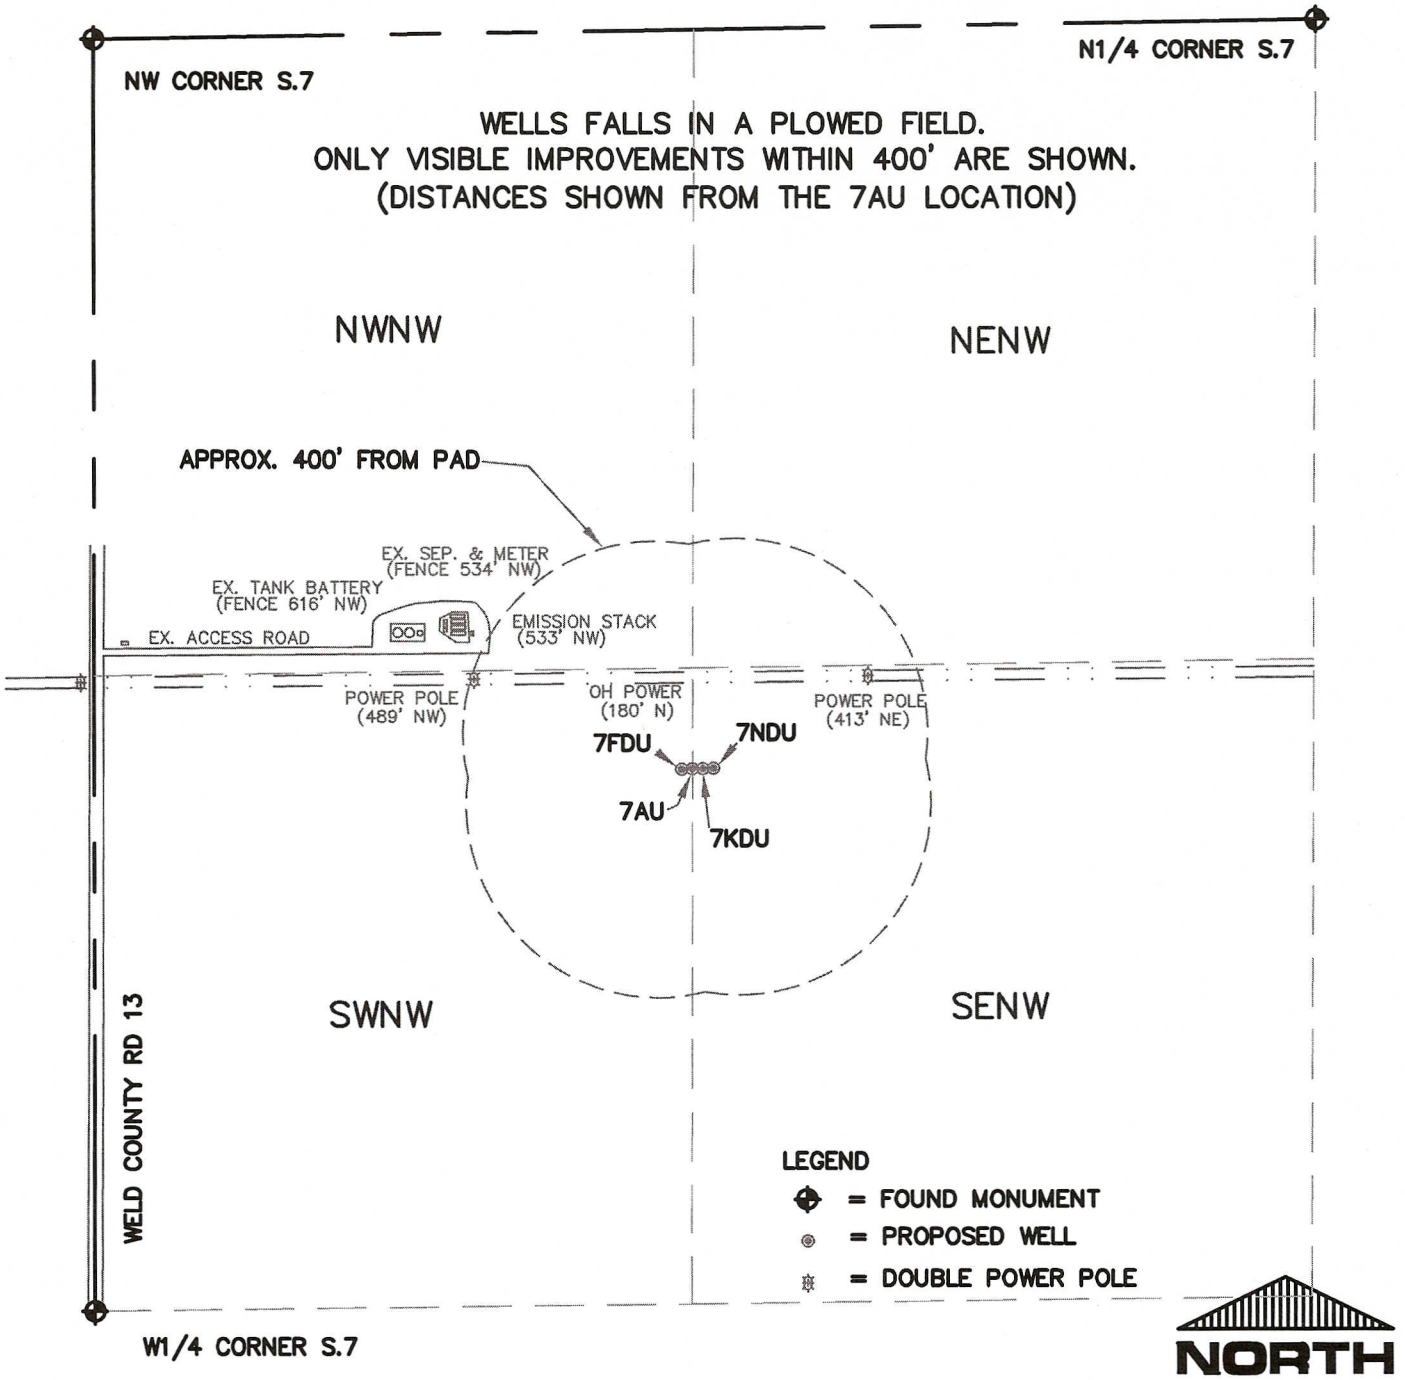

THIS IS NOT A MONUMENTED BOUNDARY SURVEY, IT IS ONLY A DRAWING INTENDED TO DEPICT VISIBLE IMPROVEMENTS AROUND PAD SITE(S).

PREPARED BY: HORSESHOE SURVEYING, LLC PO BOX 150458 LAKEWOOD, CO 80215 (720)872-0196	WELL NAME: HEINRICY PAD SITE 7FDU, 7AU, 7KDU, 7NDU
DRAWING DATE: 10-1-10 FIELD DATE: 9-30-10	LOCATION: WELD COUNTY, CO NW1/4, SEC. 7, T5N, R67W, 6TH P.M.