CONSTRUCTION LAYOUT DRAWING

1 of 3

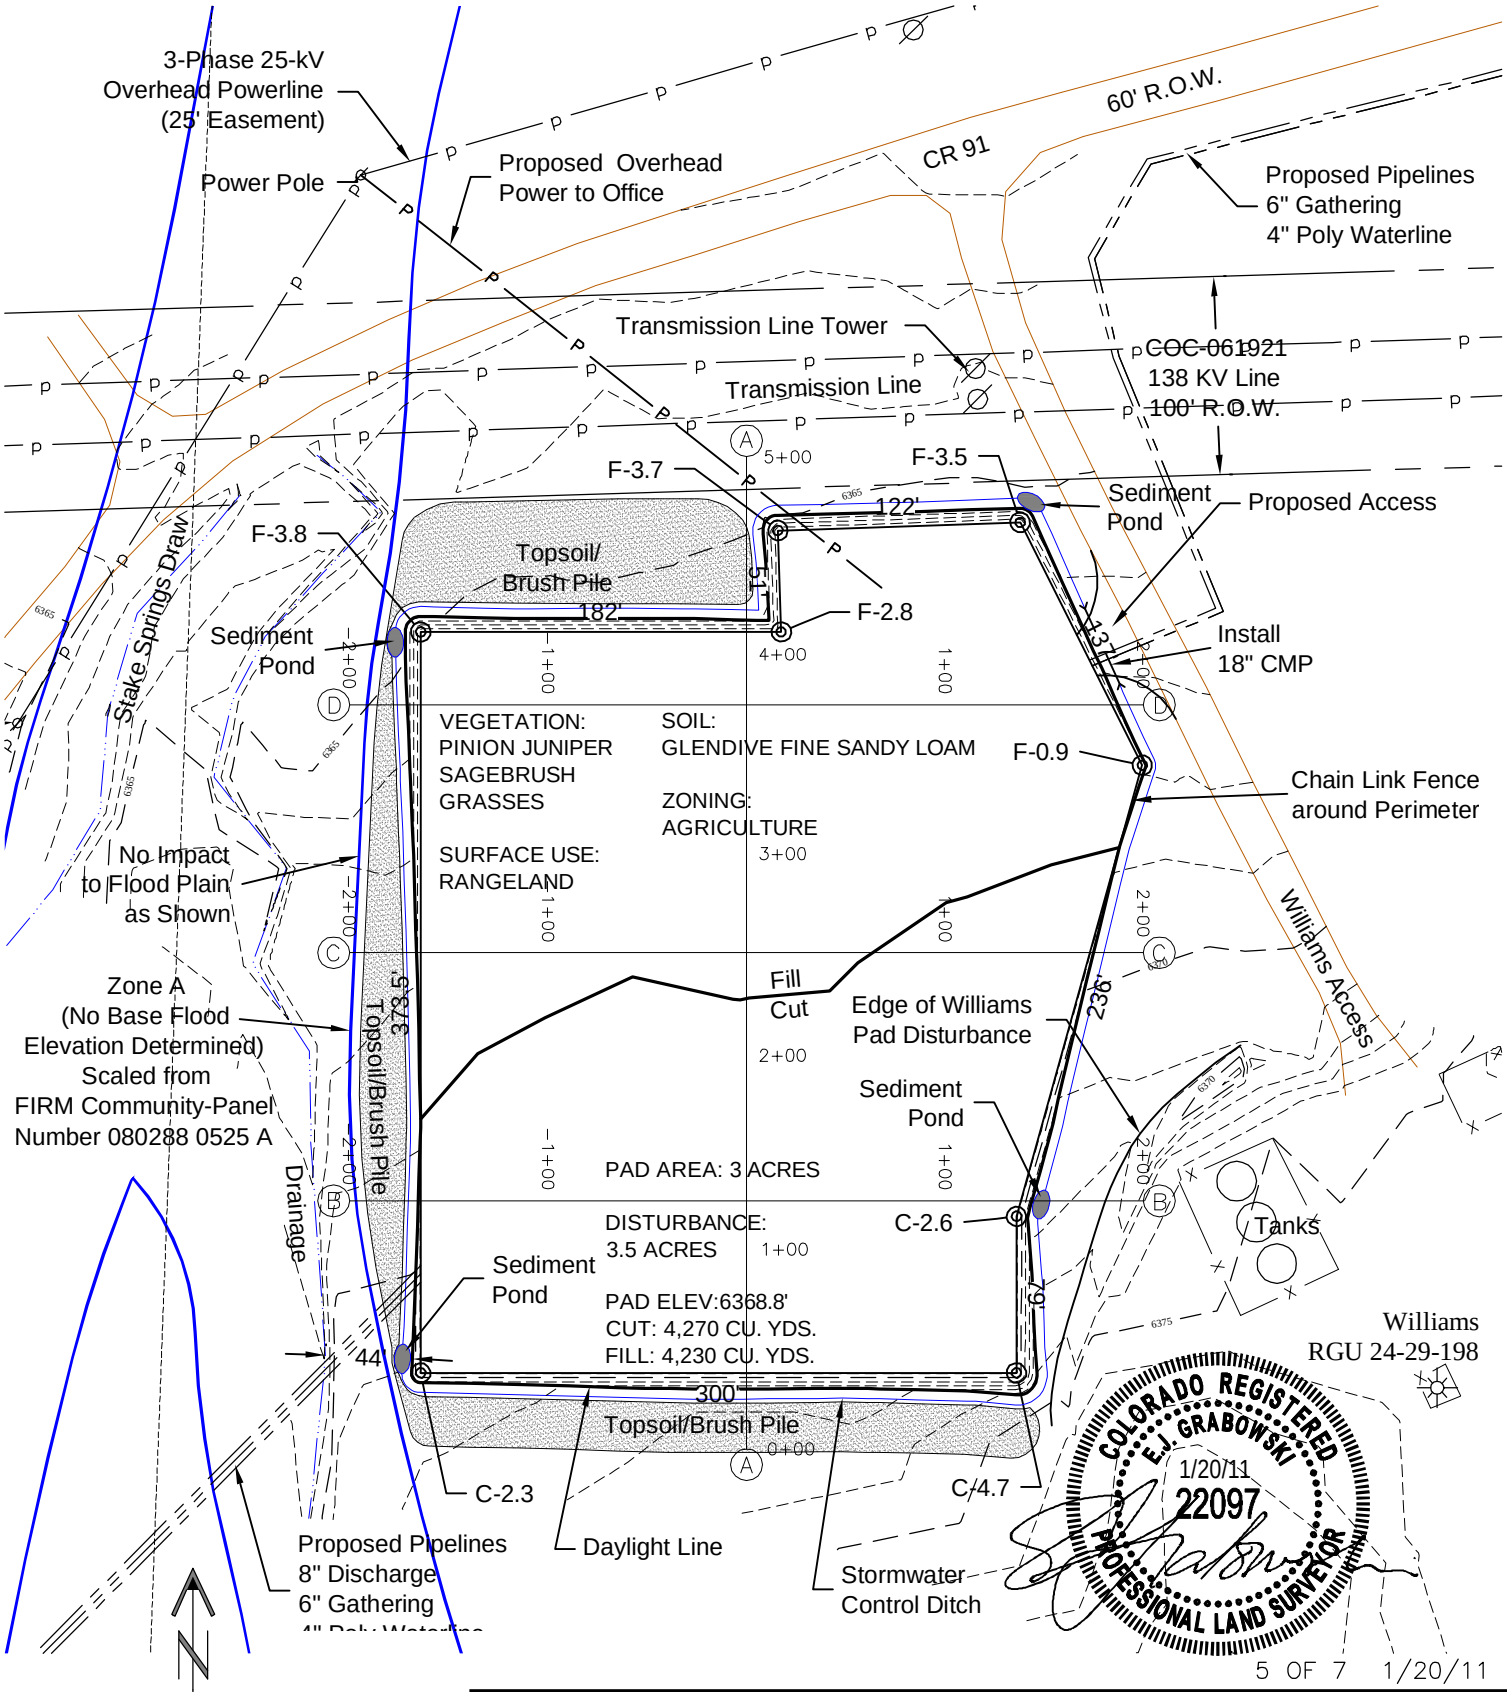

GEO SURV
LAND SURVEYING AND MAPPING
LAFAYETTE - WINTER PARK
Ph 303 666 0379 Fx 303 665 6320

MESA ENERGY PARTNERS, LLC
STAKE SPRINGS COMPRESSOR

SE1/4 SW1/4 SEC. 29 T1S R98W
6th PM RIO BLANCO COUNTY COLORADO

DWG: G:\GEOSURV\2010\10022\WEP_Compressor\Stake Springs Compressor F2A.dwg USER: MTC DATE: Jan 20, 2011 11:28am