High Prairie Survey Co.

Physical Address: 401 Arapahoe St.
Mail to: Box 384 Kiowa, CO 80117

Ph. 303-621-8672 - Fax 303-621-2717
www.highprairiesurvey.com

Job # 08103-Kauai #2

Inv # 1533

High Prairie Surveying of Kiowa, Colorado has in accordance with a request from **Wiepking Fullerton** has determined the location of **Kauai #2** to be 1919 feet FNL, and 1821 feet FEL, (90° off Section lines) **of** SECTION **6**, Township **10s**, Range **55w** of the 6th Principal Meridian, **Lincoln, County,** Colorado.

Date: Staked on June 24, 2011 drawn on June 24, 20111.

Re: Staked by Keith Westfall
Drawn: Drawn by Elijah Frane
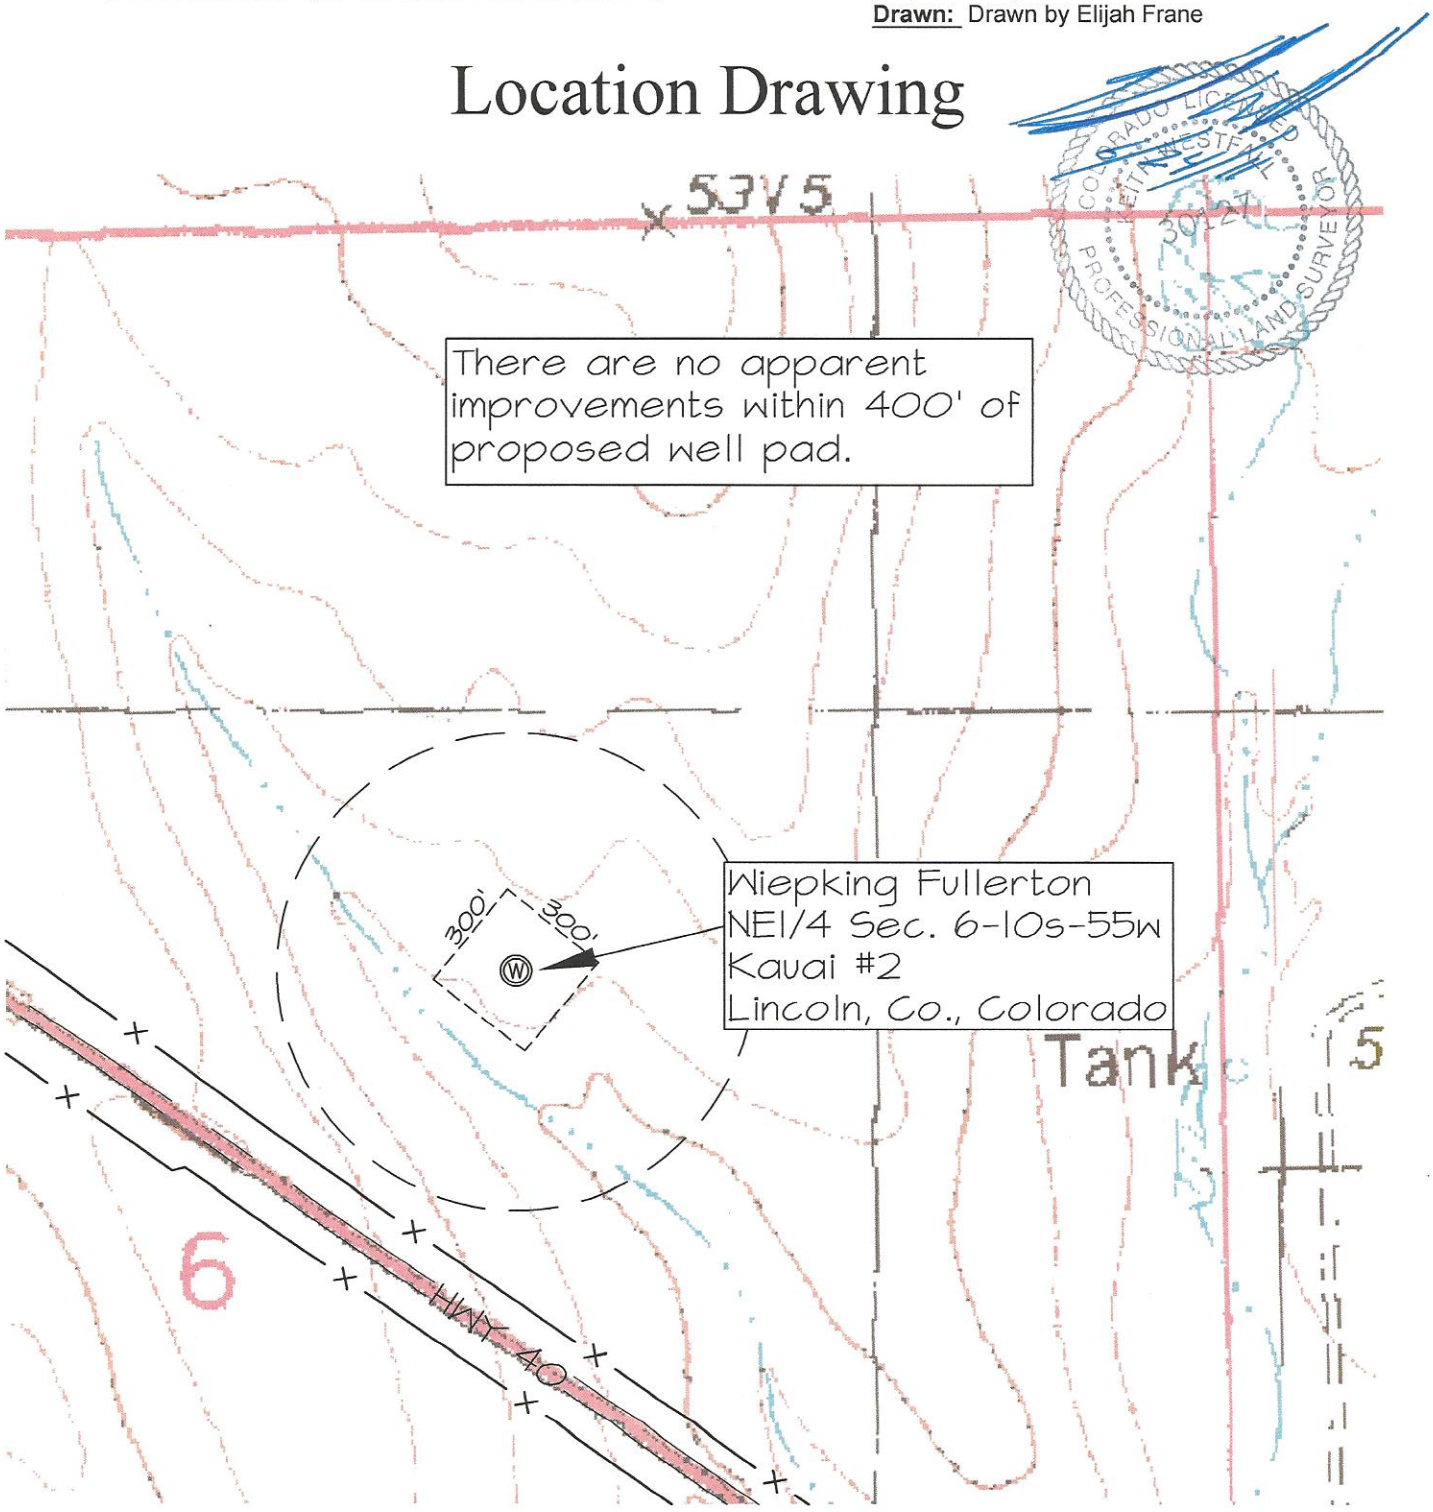
Location Drawing