PFS PETROLEUM FIELD SERVICES, LLC 1801 W. 13TH AVE. DENVER, CO 80204

MULTI-WELL PLAN

THIS MAP DOES NOT REPRESENT A BOUNDARY SURVEY

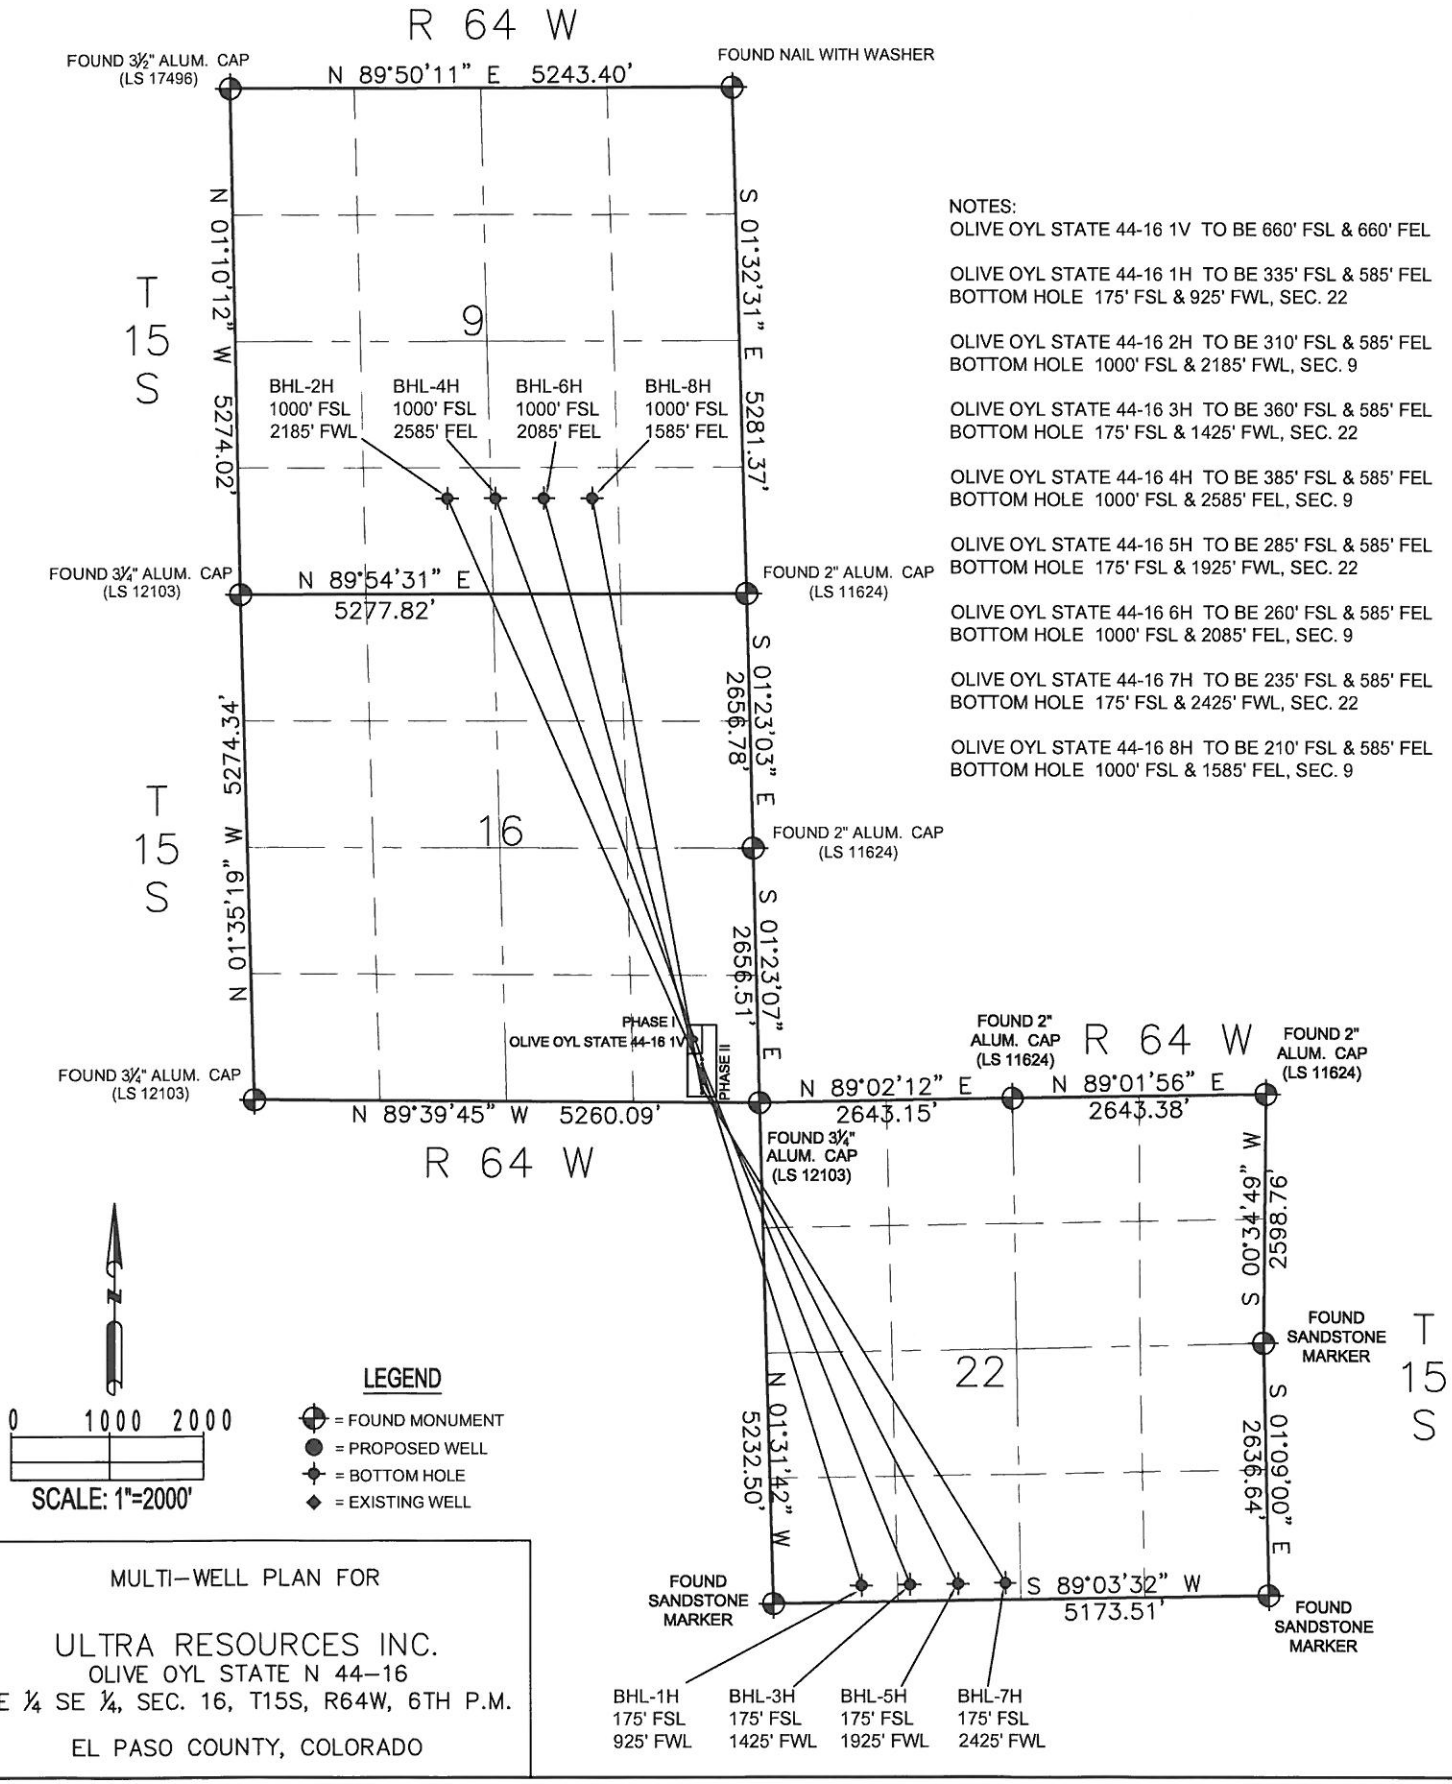

NOTES:

OLIVE OYL STATE 44-16 1V TO BE 660' FSL & 660' FEL

OLIVE OYL STATE 44-16 1H TO BE 335' FSL & 585' FEL
BOTTOM HOLE 175' FSL & 925' FWL, SEC. 22

OLIVE OYL STATE 44-16 2H TO BE 310' FSL & 585' FEL
BOTTOM HOLE 1000' FSL & 2185' FWL, SEC. 9

OLIVE OYL STATE 44-16 3H TO BE 360' FSL & 585' FEL
BOTTOM HOLE 175' FSL & 1425' FWL, SEC. 22

OLIVE OYL STATE 44-16 4H TO BE 385' FSL & 585' FEL
BOTTOM HOLE 1000' FSL & 2585' FEL, SEC. 9

OLIVE OYL STATE 44-16 5H TO BE 285' FSL & 585' FEL
BOTTOM HOLE 175' FSL & 1925' FWL, SEC. 22

OLIVE OYL STATE 44-16 6H TO BE 260' FSL & 585' FEL
BOTTOM HOLE 1000' FSL & 2085' FEL, SEC. 9

OLIVE OYL STATE 44-16 7H TO BE 235' FSL & 585' FEL
BOTTOM HOLE 175' FSL & 2425' FWL, SEC. 22

OLIVE OYL STATE 44-16 8H TO BE 210' FSL & 585' FEL
BOTTOM HOLE 1000' FSL & 1585' FEL, SEC. 9

MULTI–WELL PLAN FOR

ULTRA RESOURCES INC.

OLIVE OYL STATE N 44–16

SE ¼ SE ¼, SEC. 16, T15S, R64W, 6TH P.M.

EL PASO COUNTY, COLORADO