Visible improvements within 400 feet of the location include: NE corner of a tank battery berm is 187' at 242°, seperator berm is 196' at 259°, and the service road is 186' at 293°.

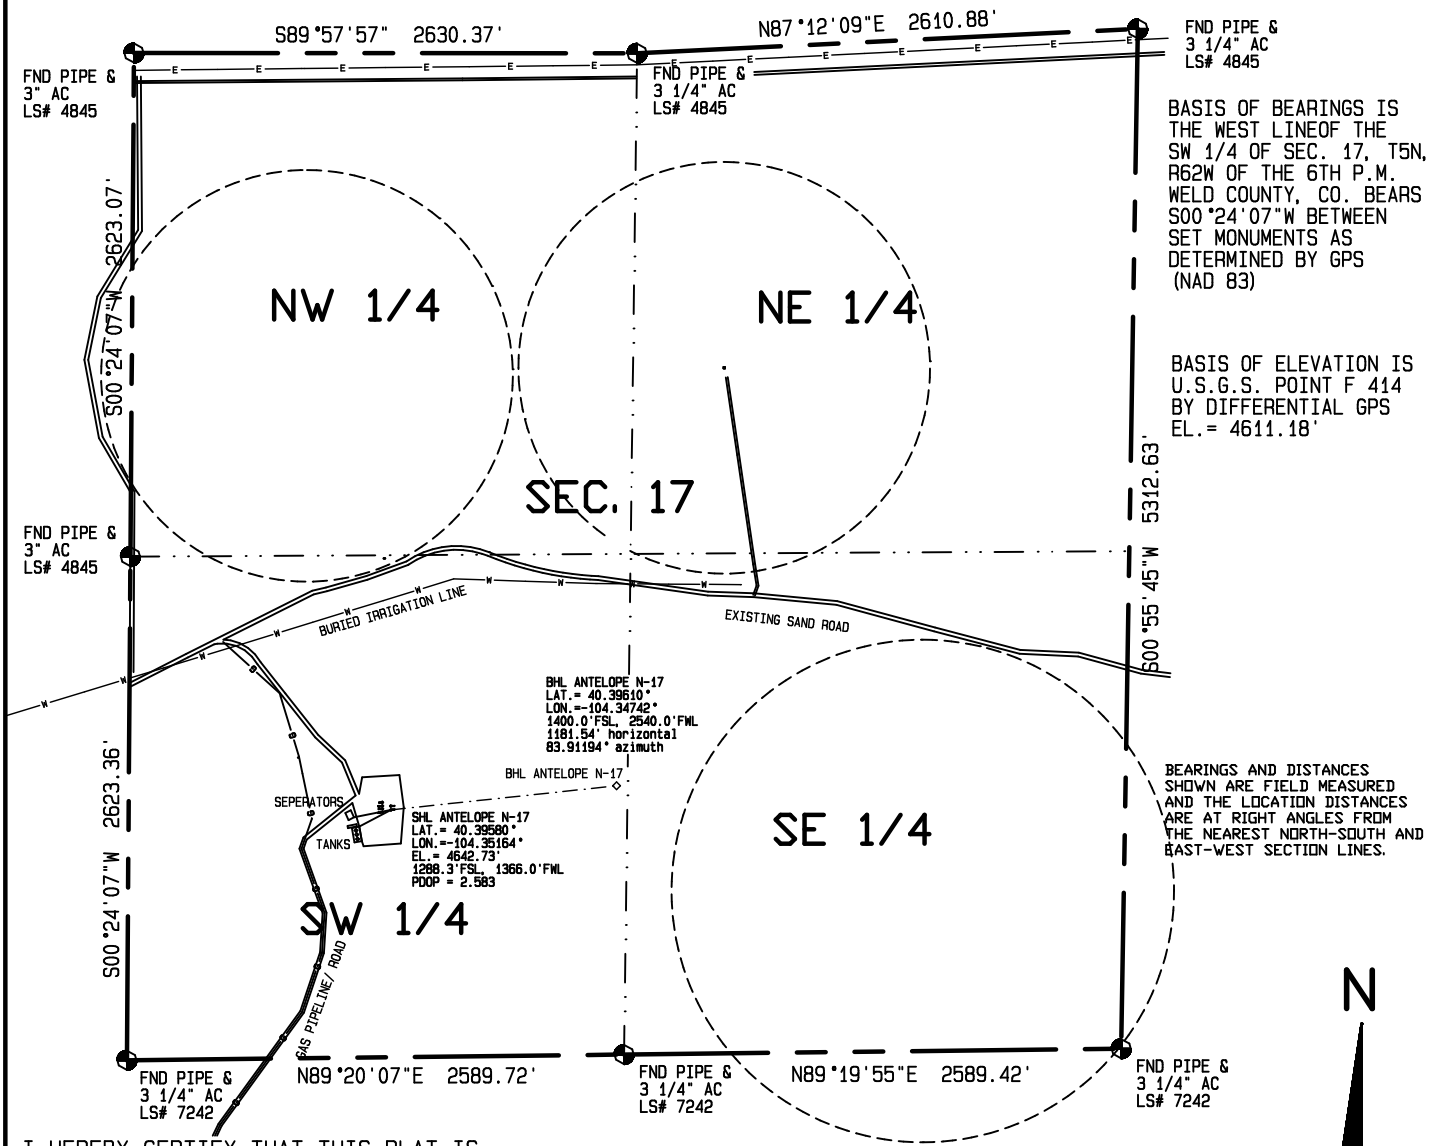

I HEREBY CERTIFY THAT THIS PLAT IS AN ACCURATE REPRESENTATION OF A CORRECT SURVEY SHOWING THE LOCATION OF SAID WELLSITE:

Dan Griggs PLS# 38018

CONTRACT SURVEYORS, LTD.
COMPLETE SURVEYING AND GLOBAL POSITIONING

2133 SOUTH BELLAIRE STREET #14
DENVER COLORADO 80222
(303) 756-3695

DATE OF FIELD WORK: 16 NOVEMBER, 2011	DATE OF DRAWING: 28 NOVEMBER, 2011
ANTELOPE N-17	
NE 1/4, SW 1/4 SEC. 17, T5N, R62W	
BONANZA CREEK ENERGY OPERATING COMPANY, LLC	
WELD COUNTY, COLORADO	

MULTI-WELL PLAN
PAGE 3

CSL# 10104-62