Well Name:	Kaufman 32C-24-692	BILL BARRETT CORPORATION
SHL:	SWNE Sec. 24 T6S, R92W 6th PM	date updated 11/30/2011
		updated by Mary Pobuda
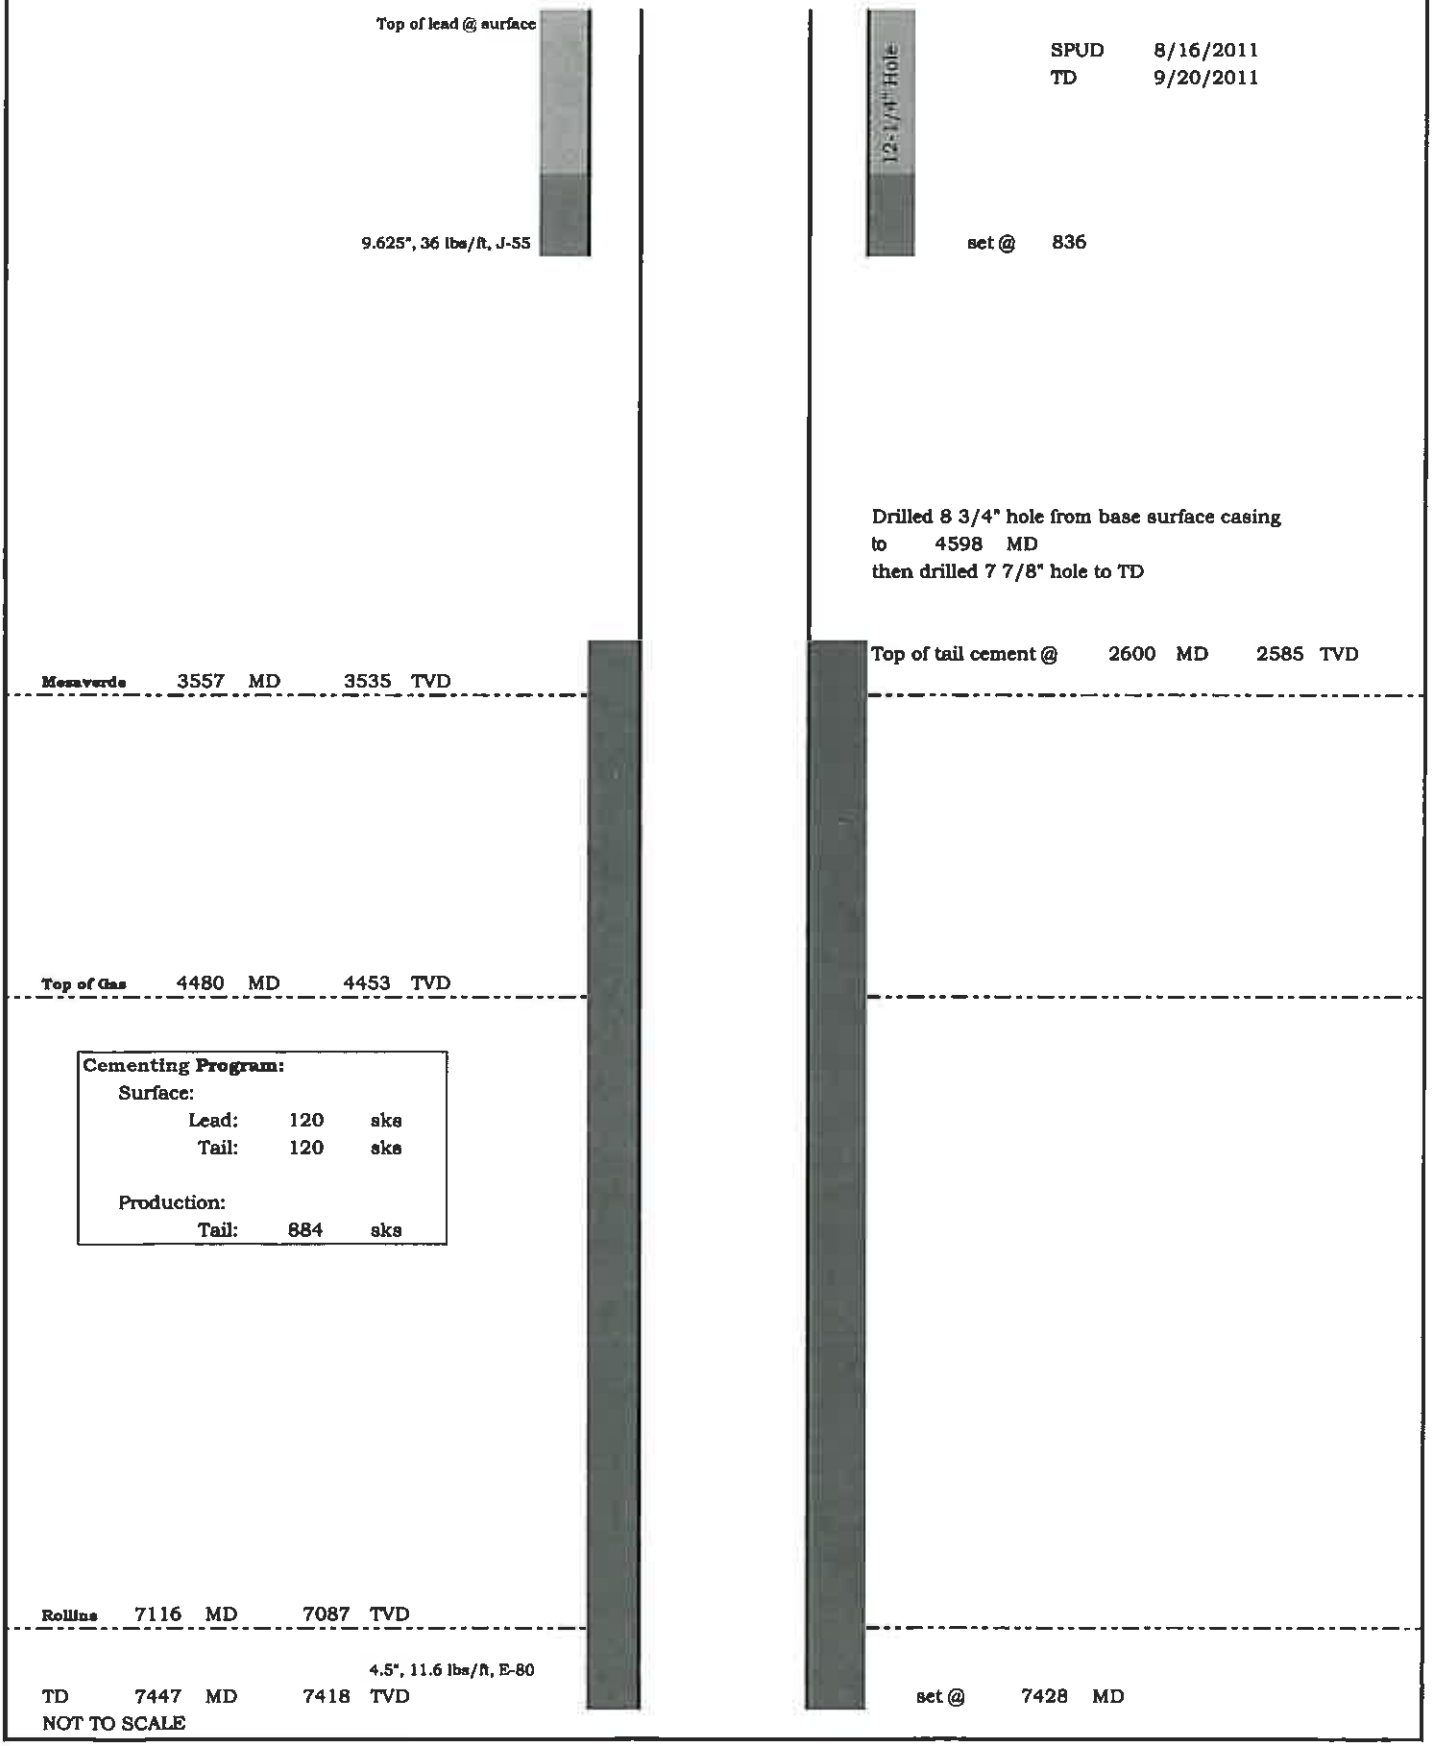
05-045-19912 AS DRILLED