| Well Name: | GGU Fed 34B-20-691 | BILL BARRETT CORPORATION | |
|---|---|---|---|
| SHL: | SWSE, Sec. 20, T6S-R91W 6th PM | date updated | 1/24/2012 |
| | | updated by | Megan Finnegan |
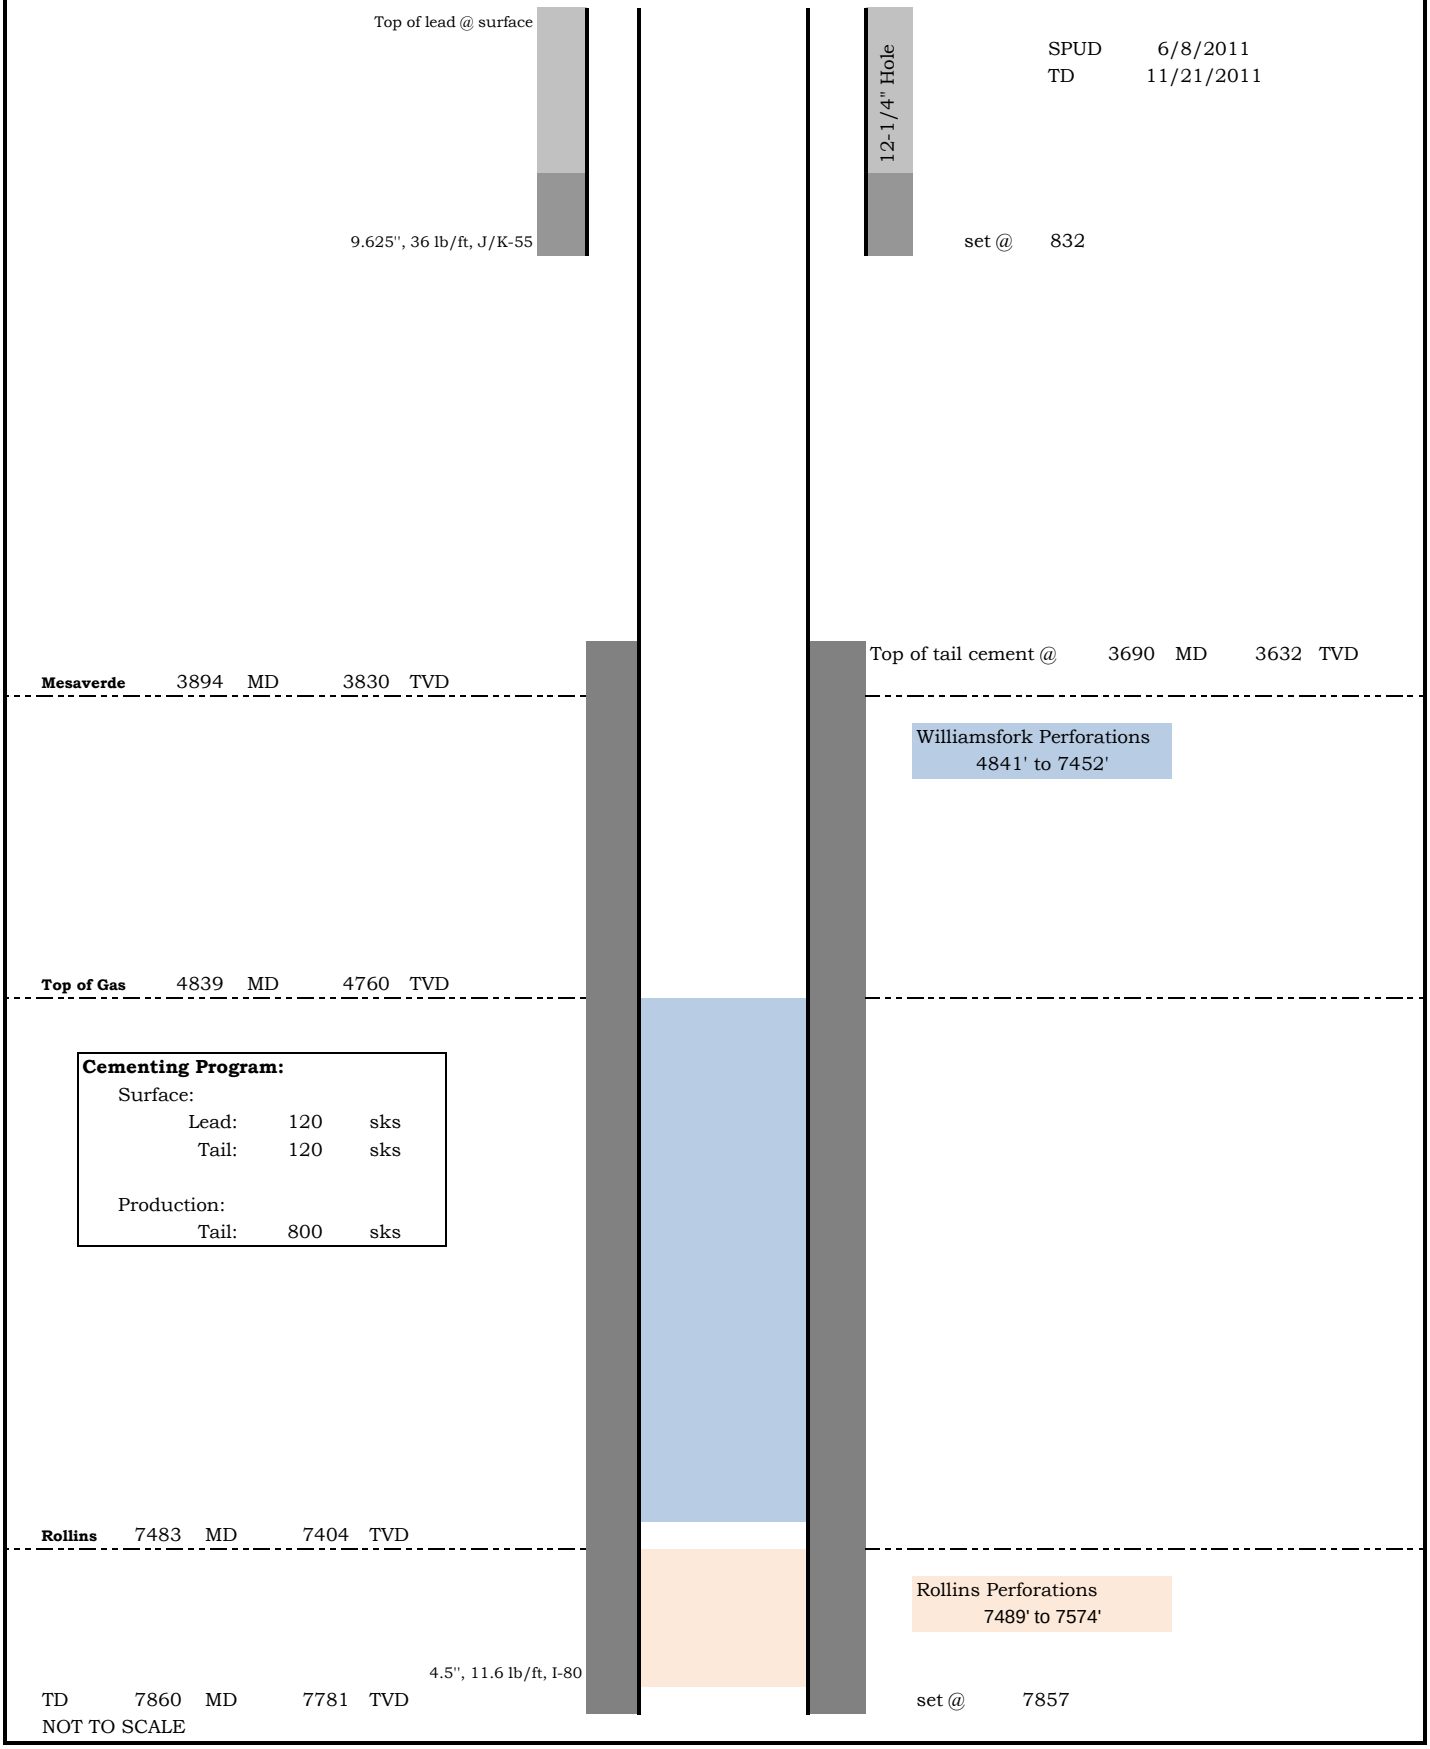
05-045-19521