Well Name:	Kaufman 32A-24-692	BILL BARRETT CORPORATION
SHL:	SWNE Sec. 24 T6S, R92W 6th PM	date updated 2/9/2012
		updated by Megan Finnegan
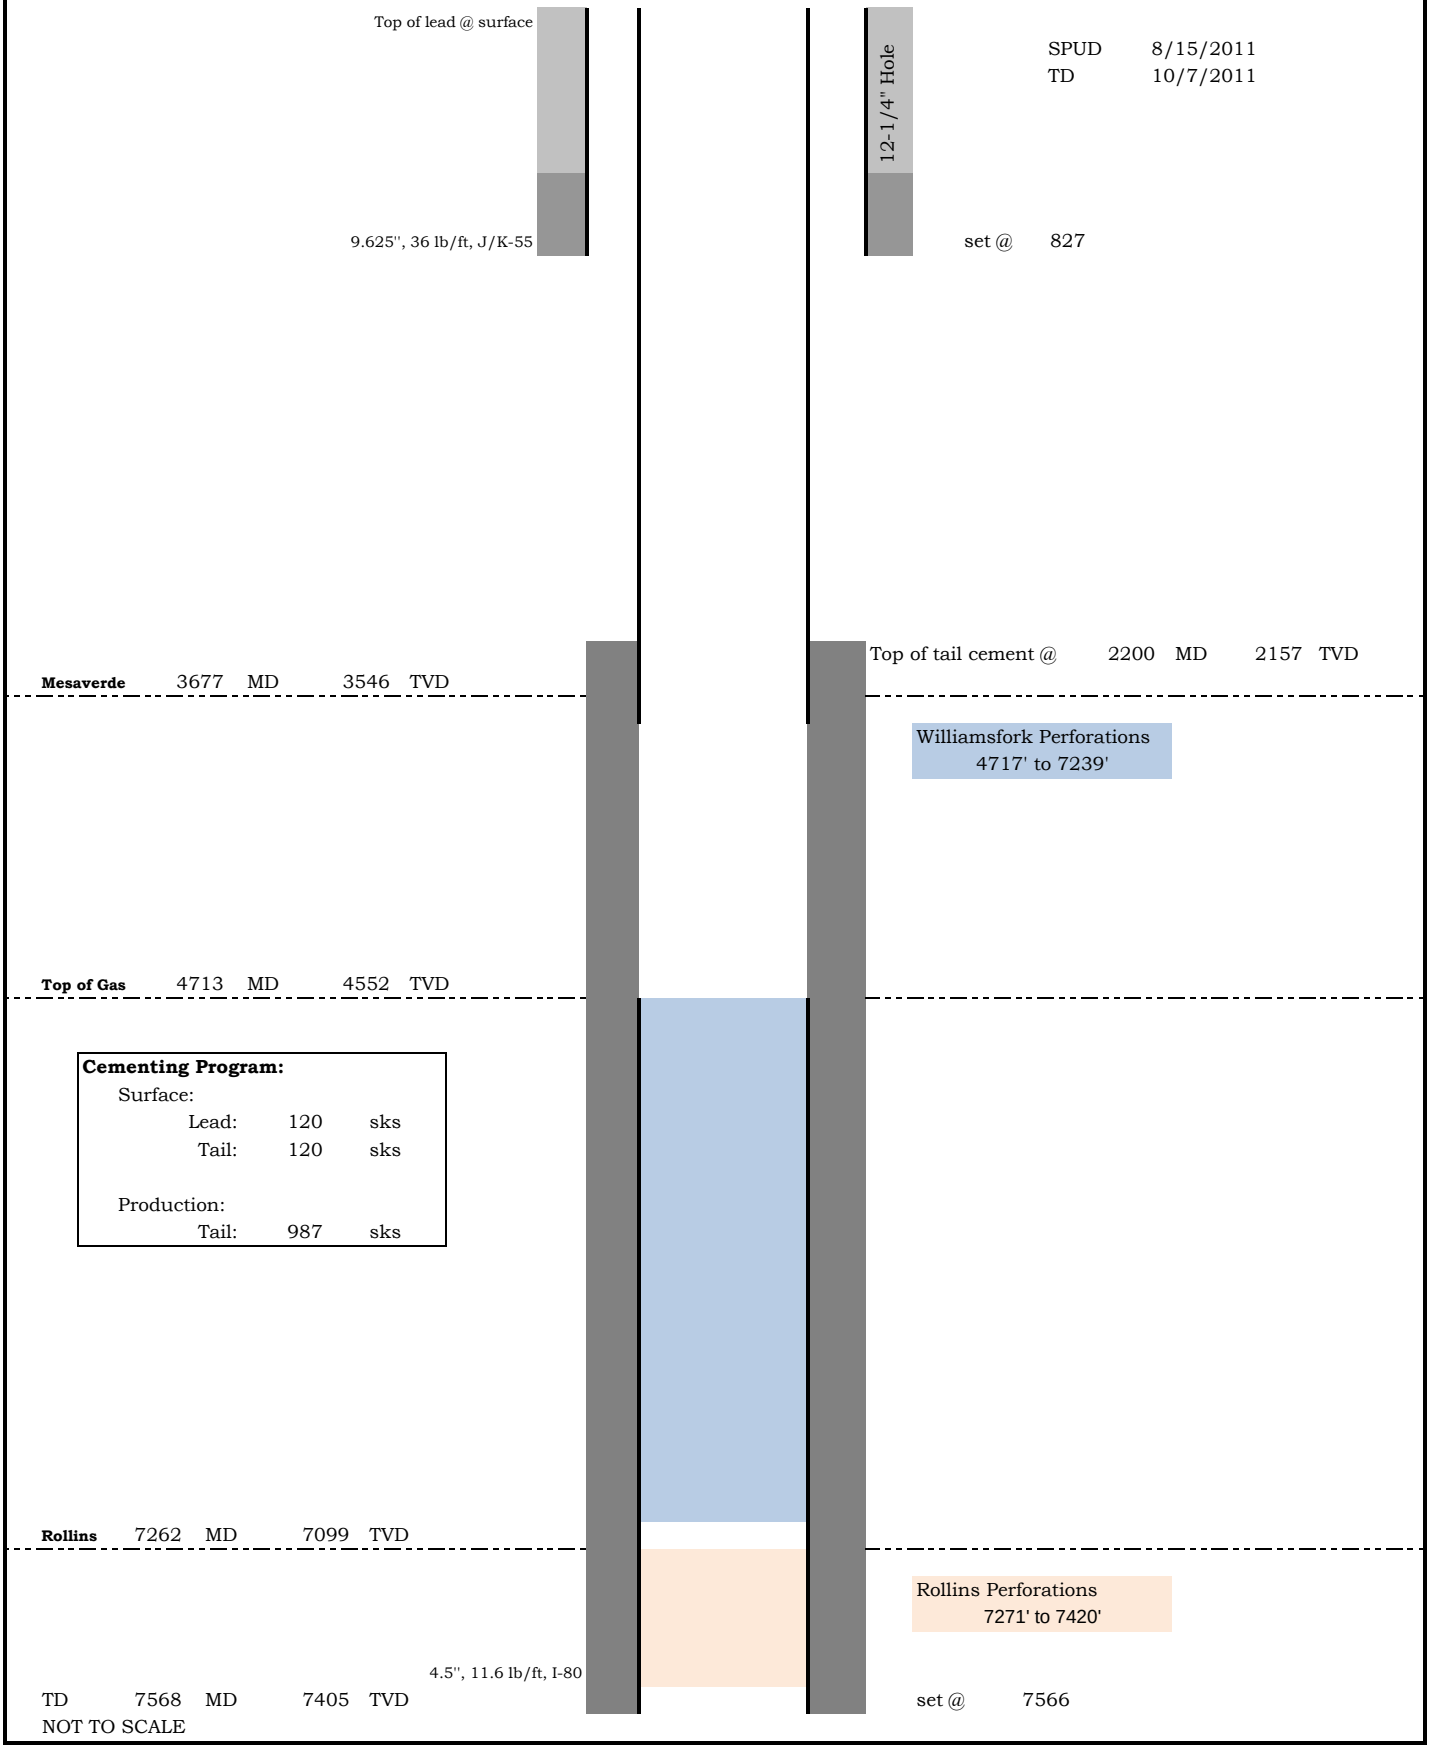
05-045-19913