The accompanying plat is an accurate representation showing the location of a proposed well. This location may be described as a point 538 feet North of the South line, and 285 feet East of the West line of Section 3, Township 8 North, Range 44 West of the 6th P.M., Phillips County, Colorado.

The surface elevation at this point is 3738 feet above m.s.l.

Note: This is not a land survey plat.

There are no visible improvements within 400 feet of the location

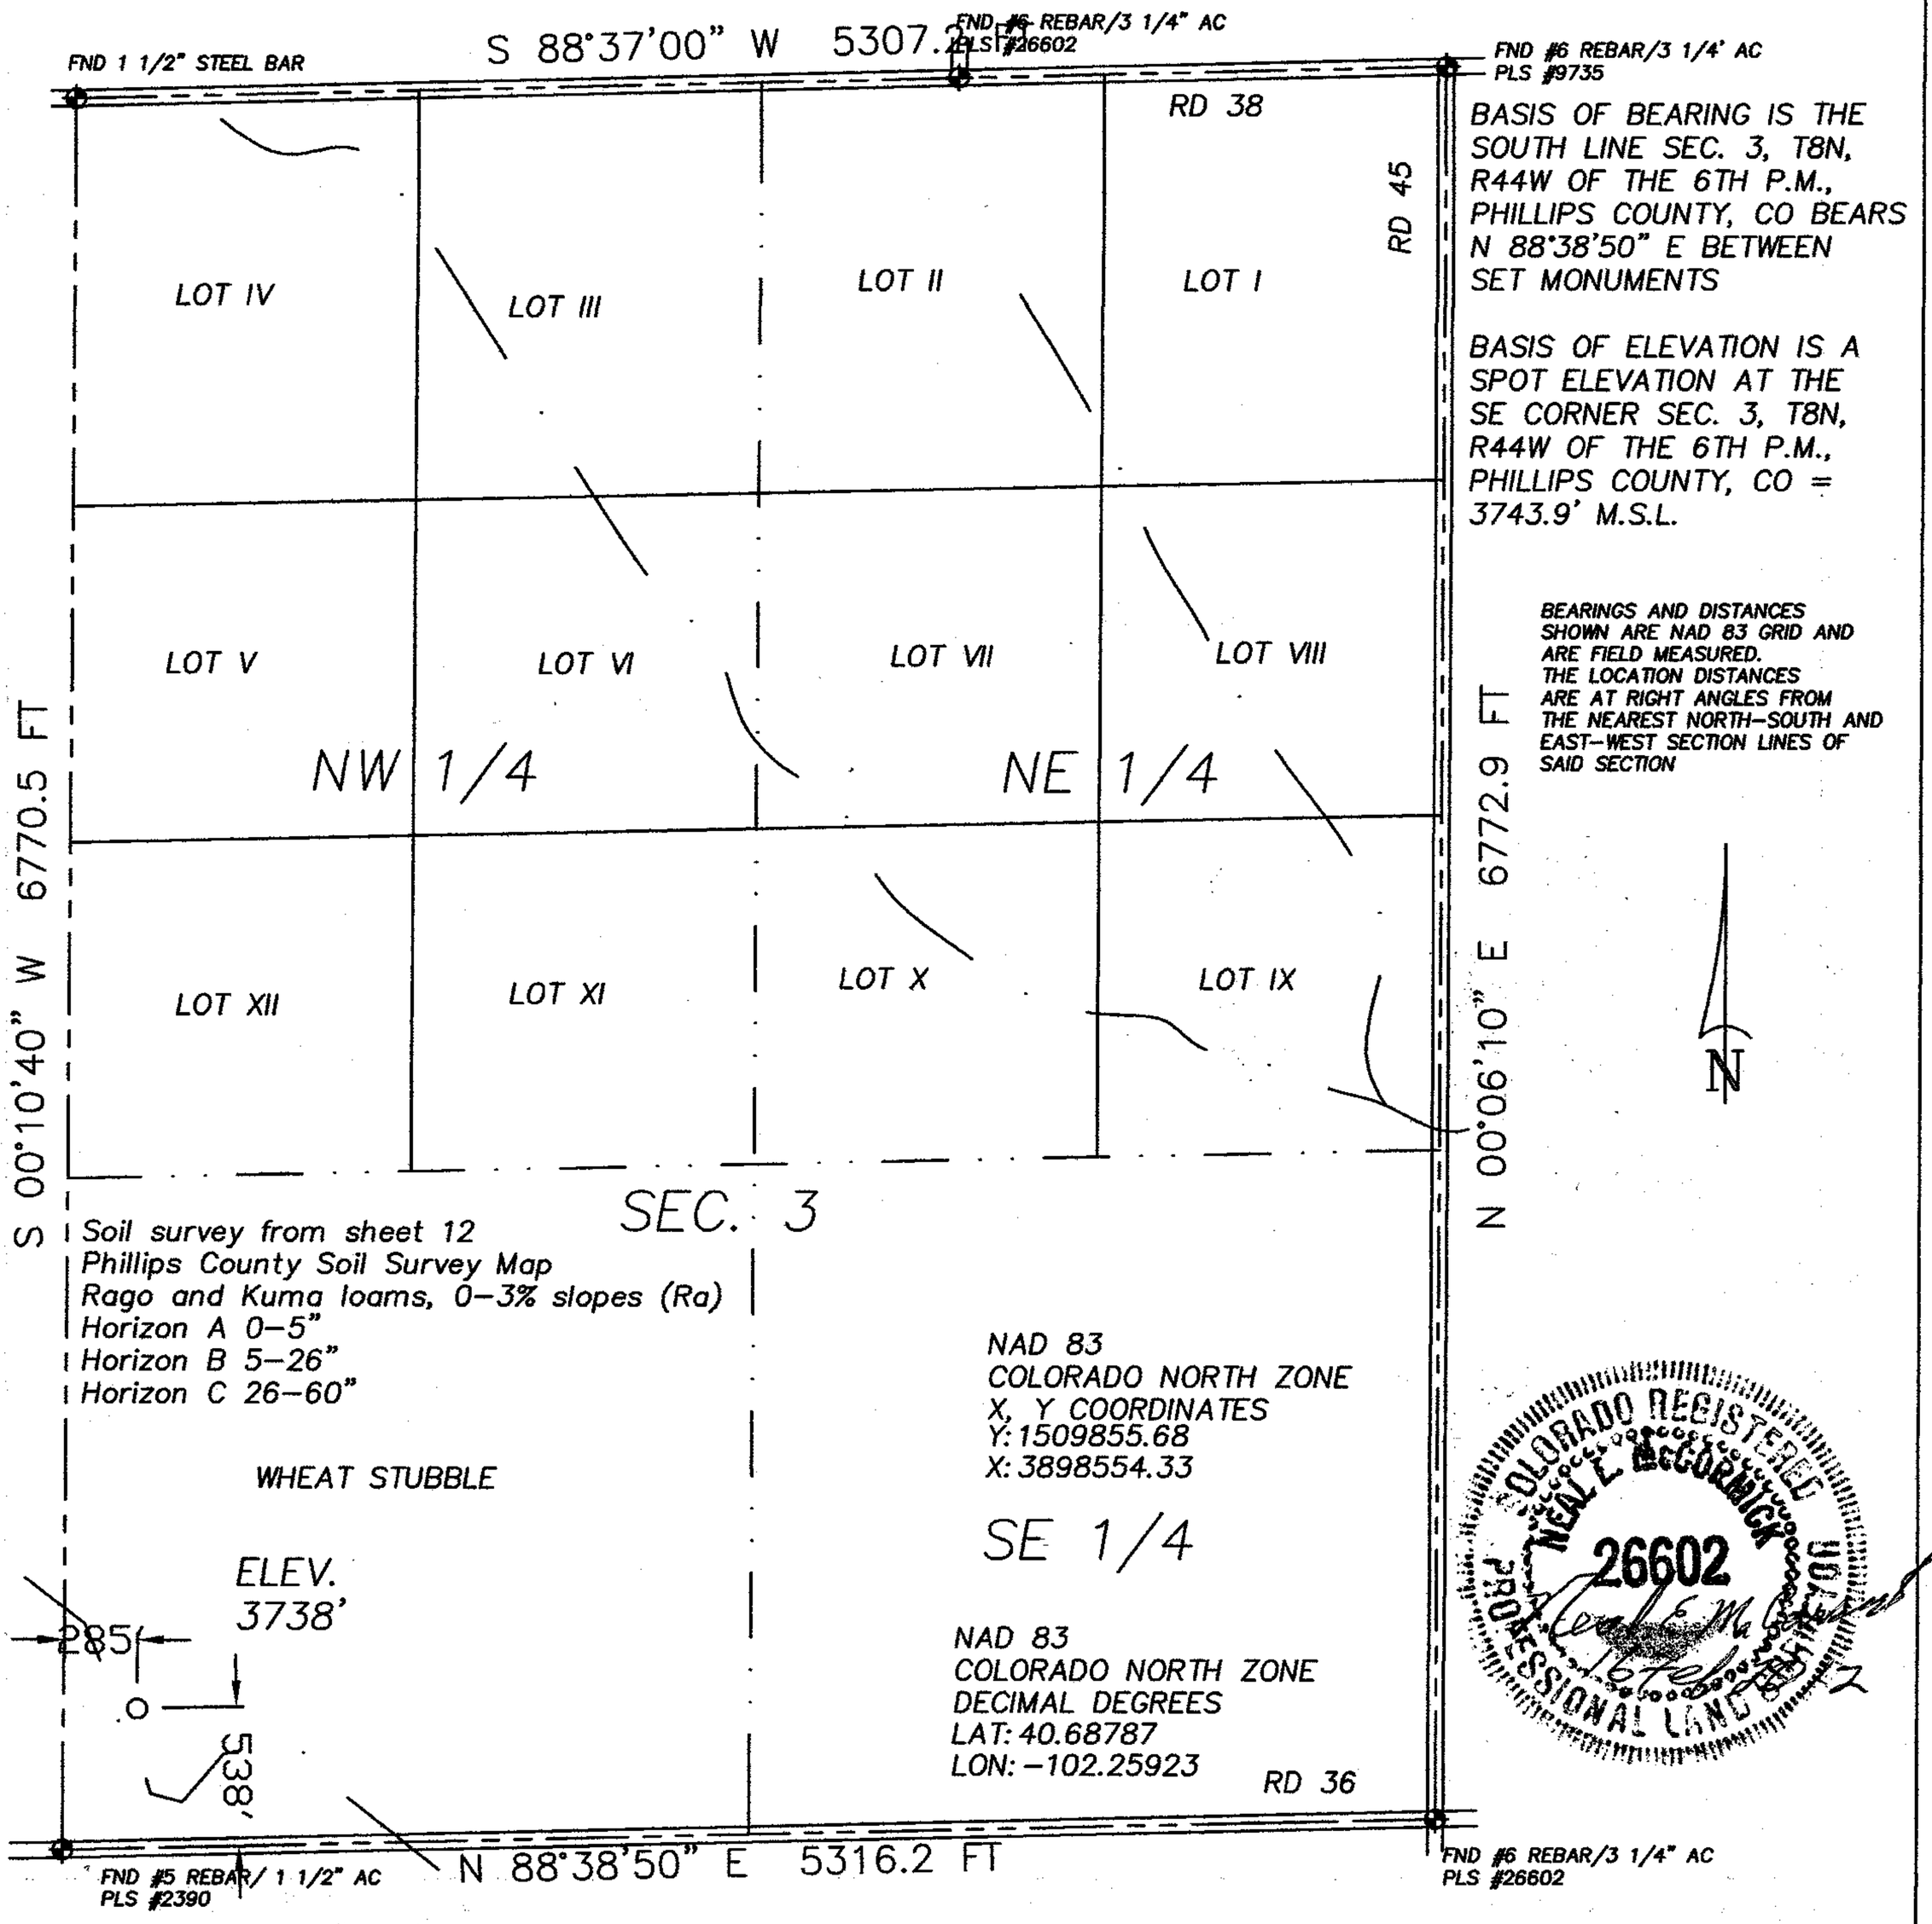

1000 500 0 1000

Scale 1" = 1000'

2.950 PDOP

- Dual Producer
- Oil well
- Gas Well
- Dry Hole
- GPS OPERATOR: KEVIN MCCORMICK
- Location
- Fence Line
- Half-Sec. Line
- Section Line
- Road
- Trail
- Survey Monument

GREAT PLAINS SURVEYING, INC.

20575 Co. Rd. 21
Haxtun, CO 80731

Phone 970-774-3602
Email gps@pctelcom.coop

DATE OF FIELD WORK:	DATE OF DRAWING:
14 FEBRUARY 2012	16 FEBRUARY 2012

KAUP 844-3-14

SW 1/4 SW 1/4 SEC. 3, T8N, R44W

BLACK RAVEN ENERGY, INC.

PHILLIPS COUNTY, COLORADO

W38N44GPS

9402-342