LOCATION DRAWING

VEGETATION:
CRP

SURFACE USE:
NON CROP LAND

REFERENCE POINT
LATITUDE: 40.59624
LONGITUDE: −104.10952
FOOTAGE: 265 FNL 576 FEL
GROUND ELEVATION: 4870.2'
PDOP: 1.8 DATE: 3/19/2012
INSTRUMENT OPERATOR: MARC WOODARD

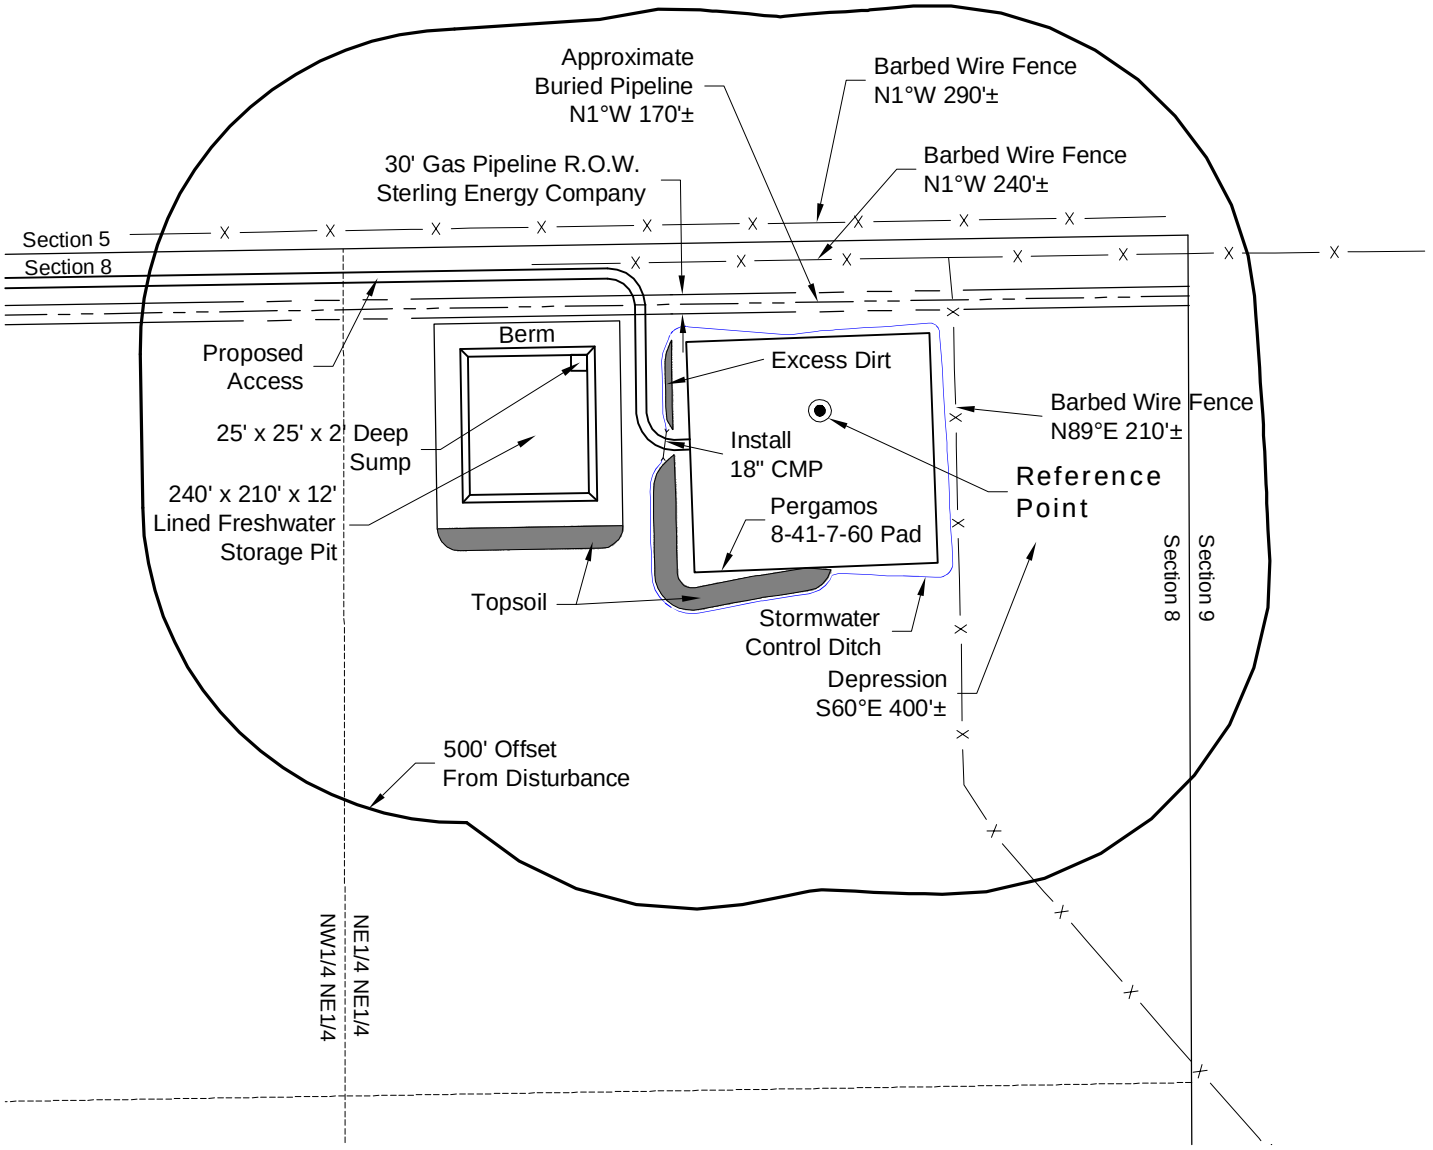

NOTE:
ALL PRODUCTION FACILITIES WILL BE ON PAD.

DISTURBANCE ACREAGE:
4.5± DRILLING OPERATIONS
2.3± FRESHWATER STORAGE PIT
1.0± INTERIM RECLAIM

3/23/12

North

0 300 600
Graphic Scale in Feet
1" = 300'

GEO SURV
LAND SURVEYING AND MAPPING
LAFAYETTE - WINTER PARK
Ph 303 666 0379 Fx 303 665 6320

CARRIZO OIL & GAS, INC
PERGAMOS 8-41-7-60 PAD

NE1/4 NE1/4 SECTION 8 T7N R60W
6th PM WELD COUNTY COLORADO

DWG: G:\GEOSURV\WeldzNorth\Carrizo 110004\Wellplats\Pergamos 8-44-7-60 .321\Pergamos 8-41-7-60 F2A R1.dwg USER: MTC DATE: Mar 23, 2012 11:36am